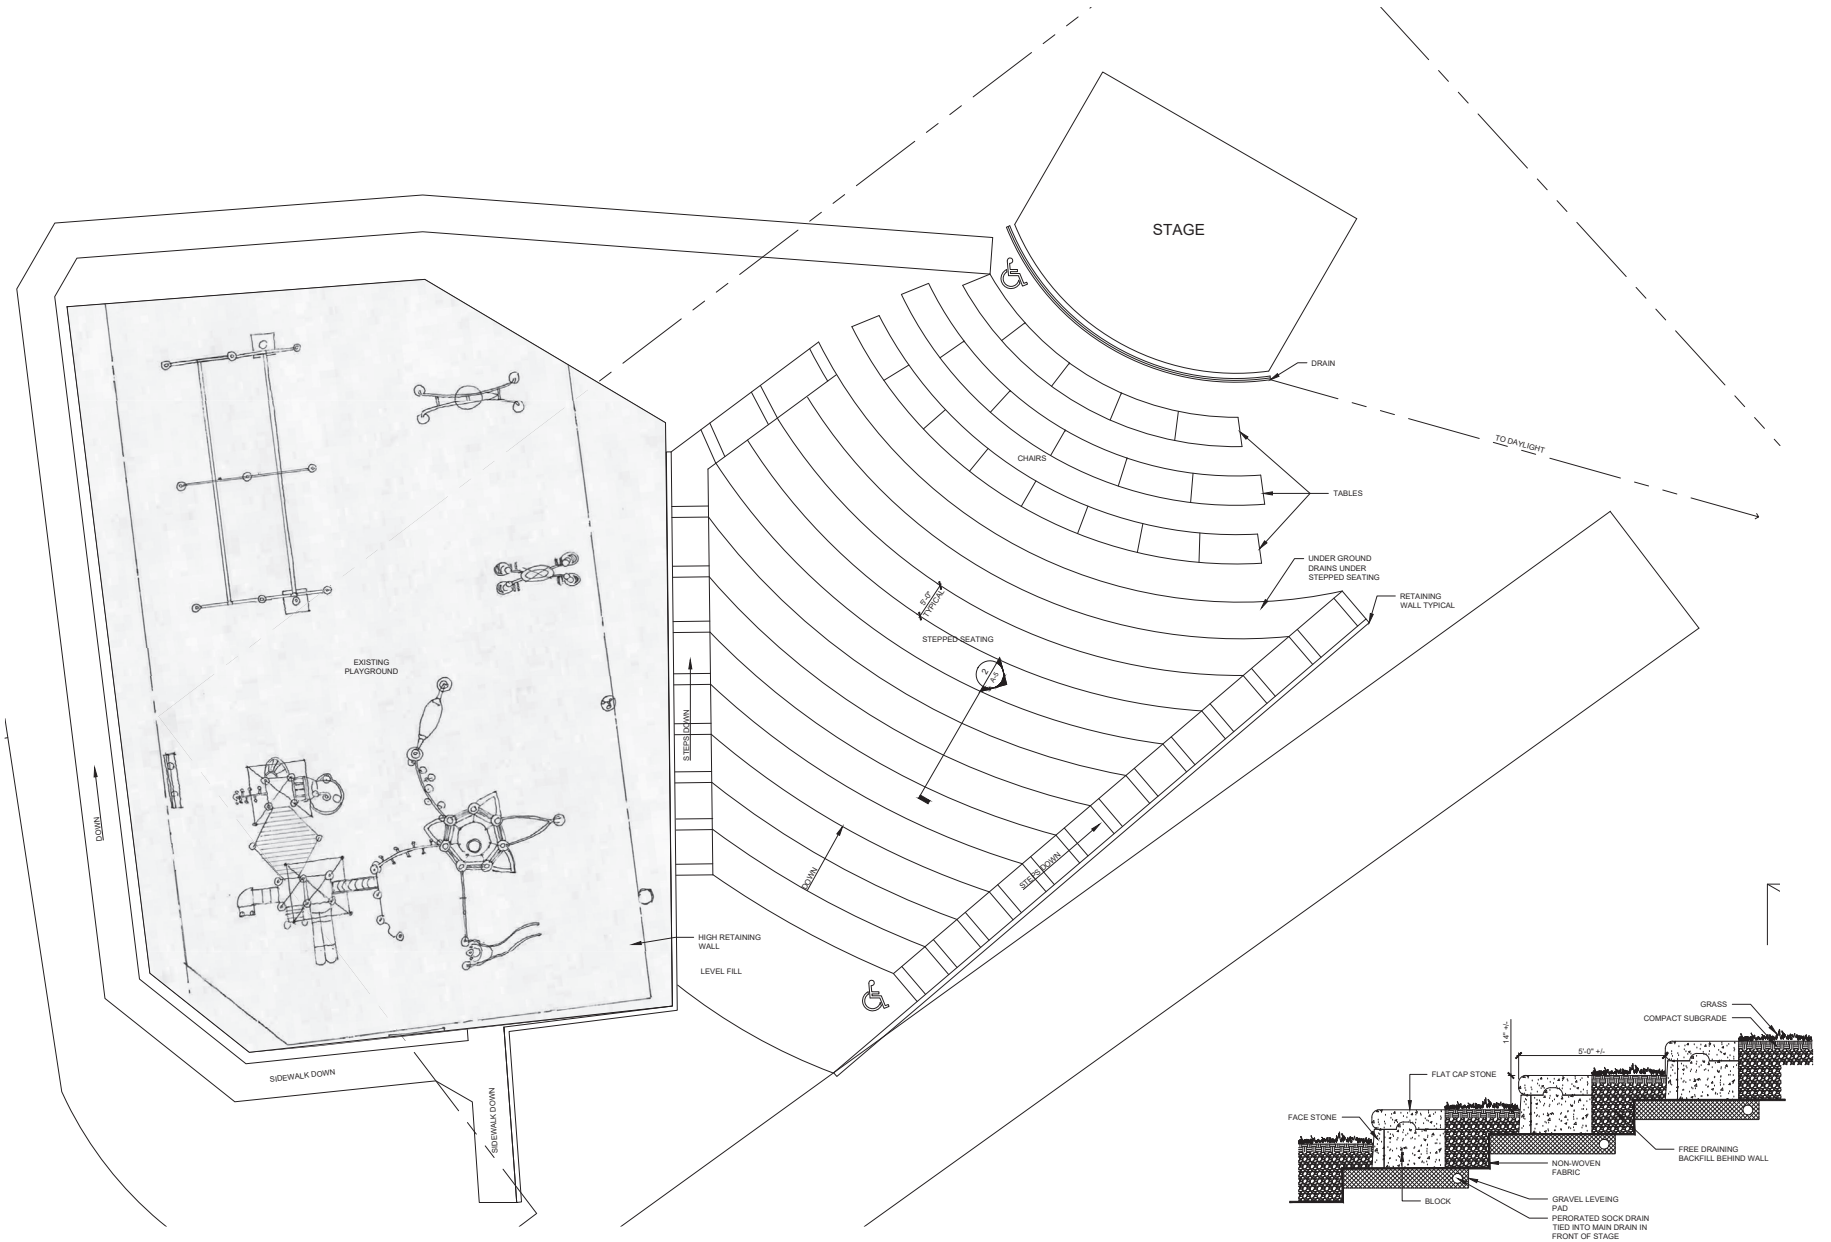


1 AMPHITHEATER PLAN
SCALE: 1/8" = 1'-0"

2 SECTION @ STEPS TYPICAL
SCALE: 1/2" = 1'-0"

SRG
STRACHER ROTH GILMORE
ARCHITECTS
ARCHITECTURE
PLANNING
INTERIOR DESIGN
REHABILITATION
143 JAY STREET
SCHENECTADY, NY 12305
(518) 374-9412
FAX (518) 374-4049
info@srgarch.com

SEAL

PROJECT TITLE
RENOVATIONS & ALTERATIONS
SCHENECTADY JEWISH COMMUNITY CENTER
2565 BALLTOWN ROAD
SCHENECTADY NY 12309

REVISIONS

NO.	DATE	DESCRIPTION
1	07/17/25	JCC FLOOR PLAN
2	07/23/25	PROPOSED FLOOR PLAN

DATE: 08/26/2024
SCALE: AS NOTED
DRAWN BY: DJG
CHECKED BY: MJR

SHEET TITLE
AMPHITHEATER

SHEET
A-5

COMM NO. 2418.0M

THIS DOCUMENT AND THE IDEAS AND DESIGNS INCORPORATED HEREIN, AS AN INSTRUMENT OF PROFESSIONAL SERVICE IS THE PROPERTY OF STRACHER ROTH GILMORE ARCHITECTS AND IS NOT TO BE USED IN WHOLE OR IN PART FOR ANY OTHER PROJECT

File: Z:\MARKETING\2024\2418.0M - JCC CHILDCARE\DWGS\BID SET\A1B_PROPOSED PLANS.DWG
Saved: 8/12/2025 3:57:54 PM Plotted: 8/12/2025 3:58:03 PM User: Dave Gutknecht