New Chicago Water Works
2012 Water Distribution Improvement Project
Water Distribution Service Area

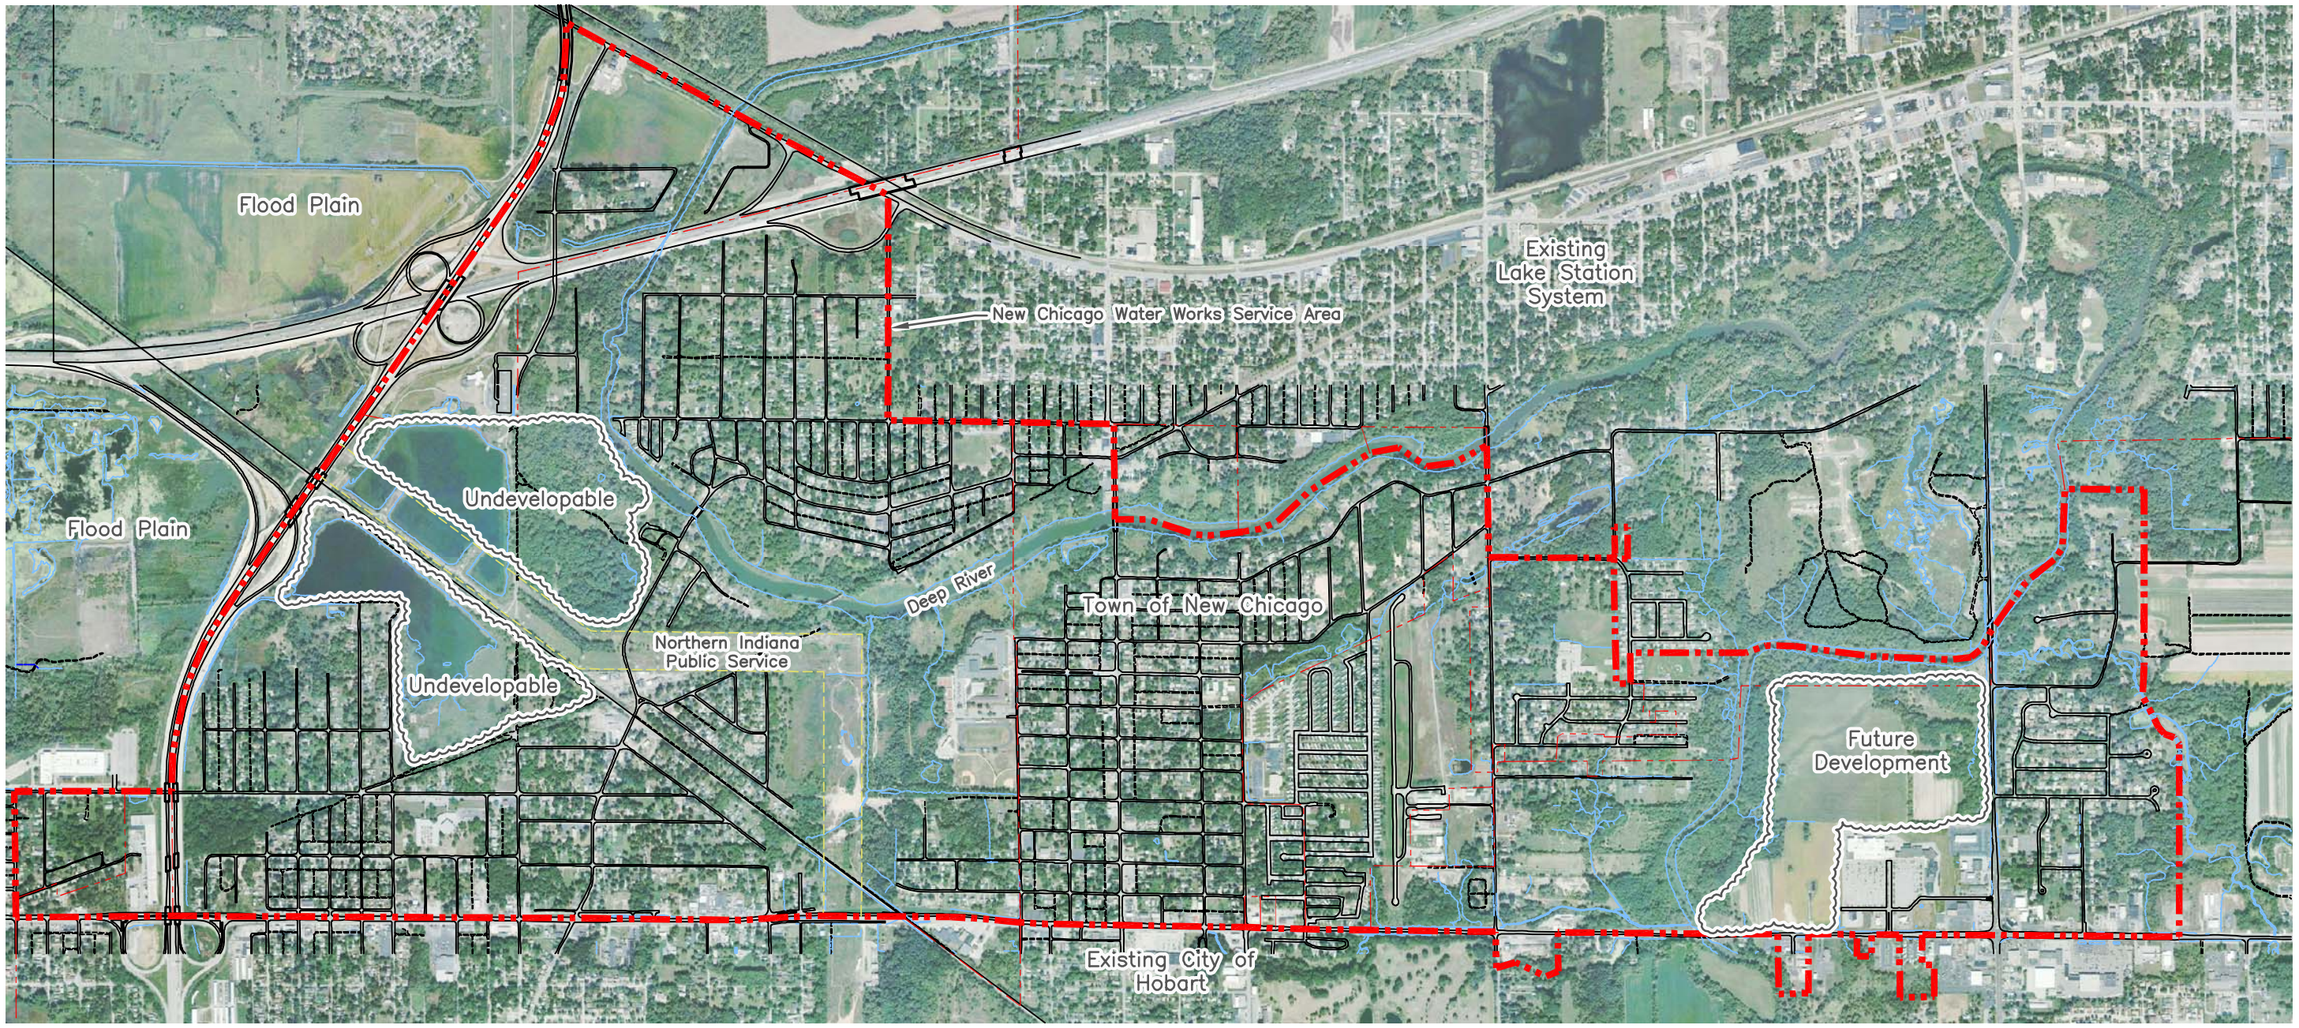

Figure 1-3

NORTH
SCALE: N.T.S.

DVG Inc.
Project Management and Development Consulting
11065 Broadway, Suite D
Crown Point, IN 46307
(219) 662-7710 Fax (219) 662-2740