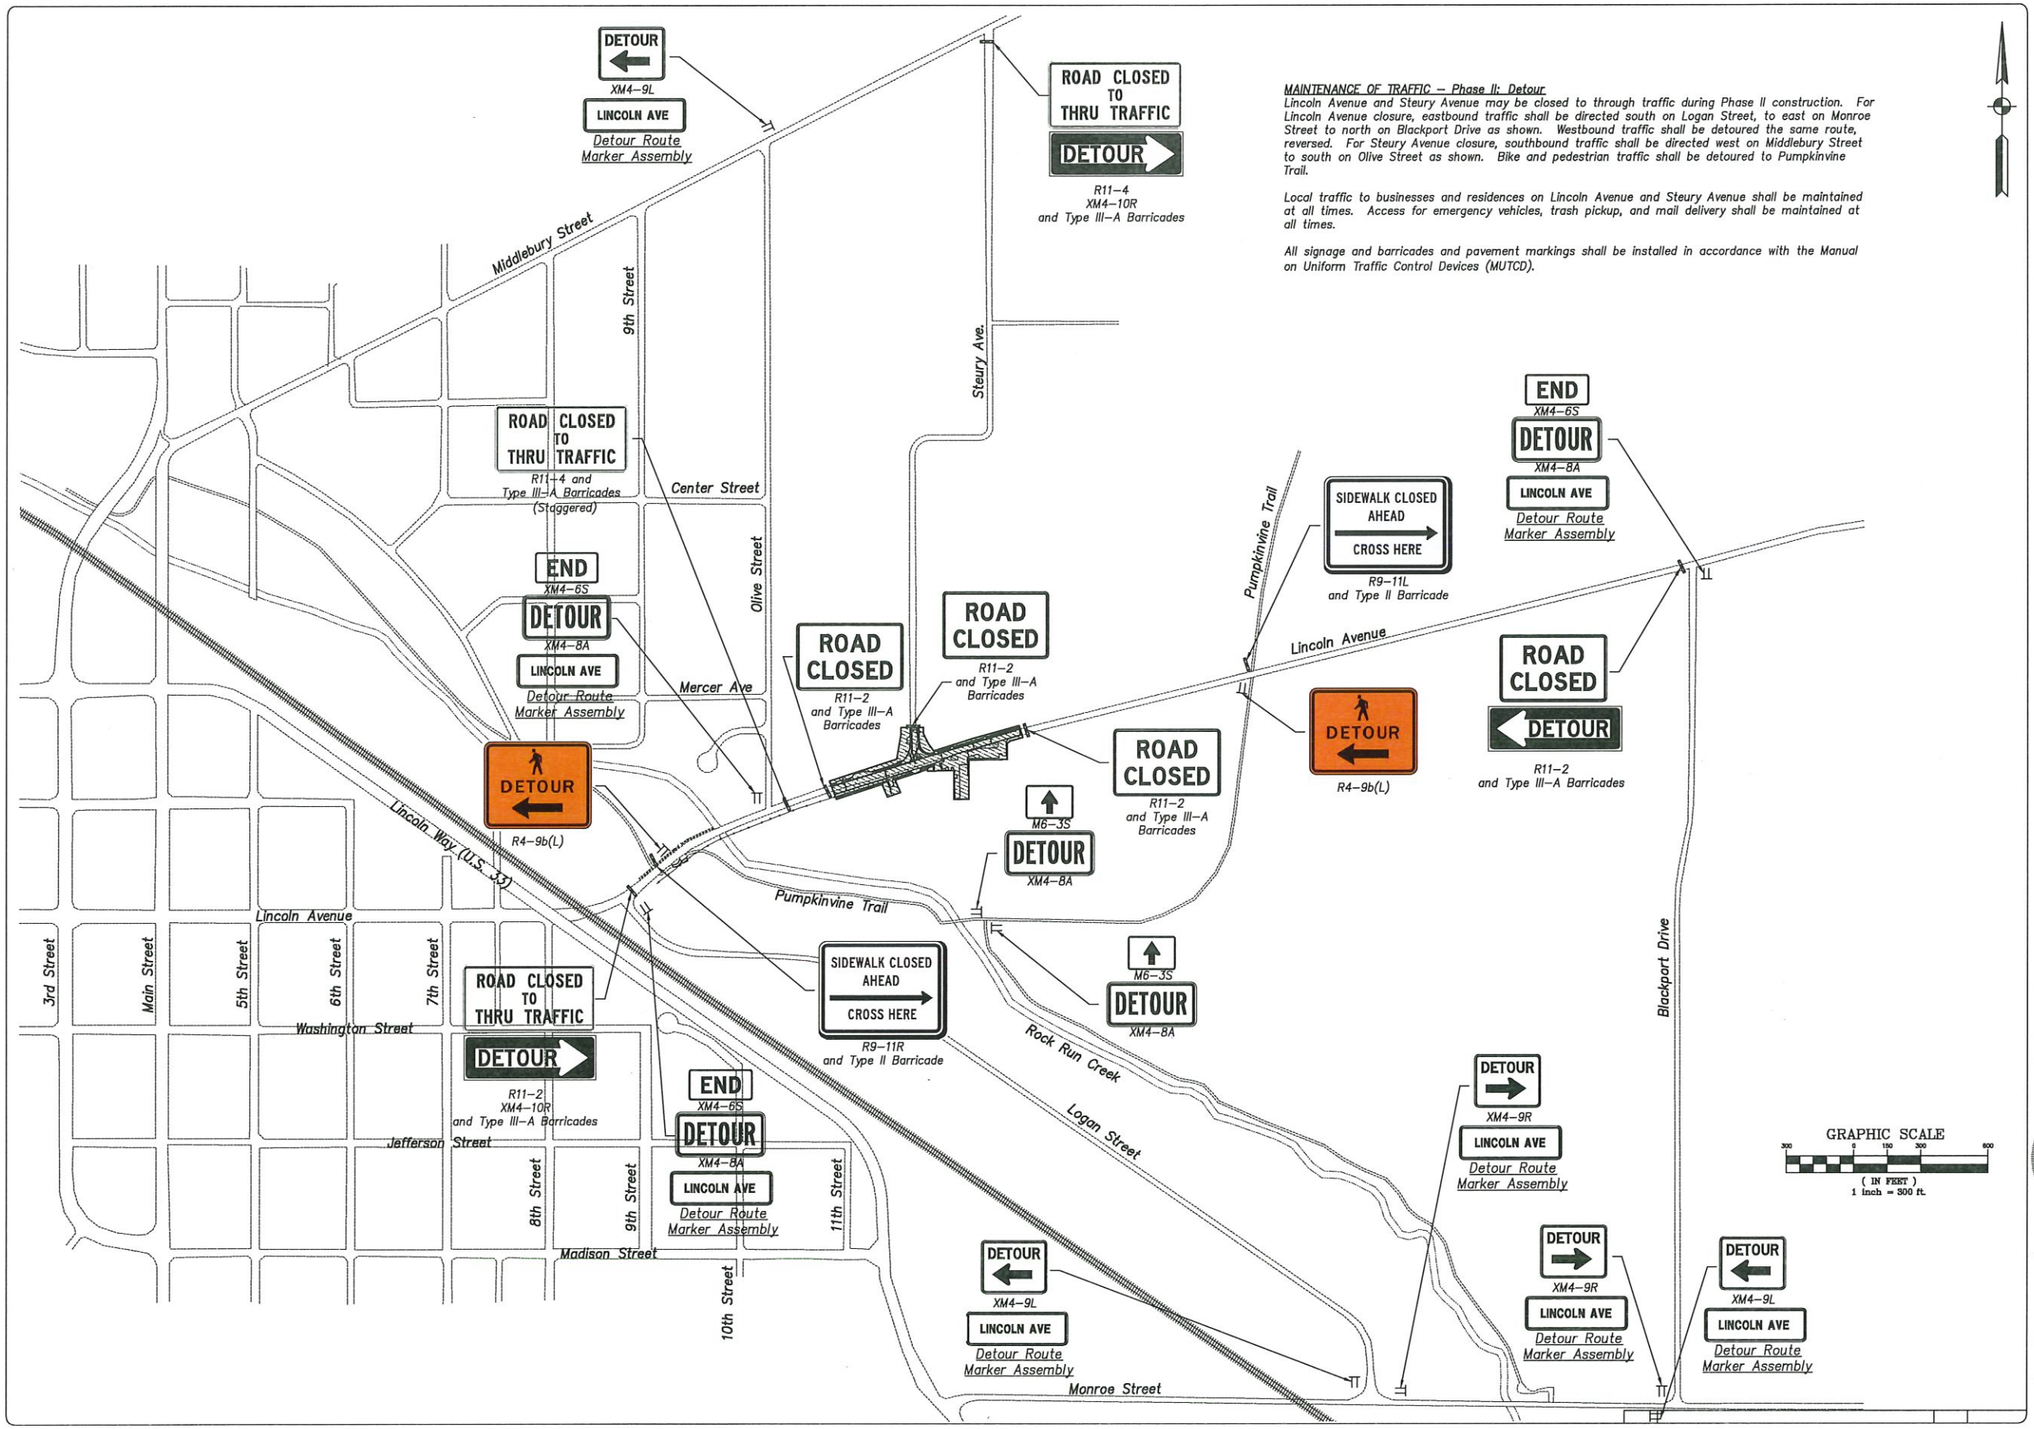

MAINTENANCE OF TRAFFIC – Phase II: Detour

Lincoln Avenue and Steury Avenue may be closed to through traffic during Phase II construction. For Lincoln Avenue closure, eastbound traffic shall be directed south on Logan Street, to east on Monroe Street to north on Blackport Drive as shown. Westbound traffic shall be detoured the same route, reversed. For Steury Avenue closure, southbound traffic shall be directed west on Middlebury Street to south on Olive Street as shown. Bike and pedestrian traffic shall be detoured to Pumpkinvine Trail.

Local traffic to businesses and residences on Lincoln Avenue and Steury Avenue shall be maintained at all times. Access for emergency vehicles, trash pickup, and mail delivery shall be maintained at all times.

All signage and barricades and pavement markings shall be installed in accordance with the Manual on Uniform Traffic Control Devices (MUTCD).

ABONMARCHE
315 W. Jefferson Blvd.
South Bend, IN 46601
T 574.233.8700
F 574.251.4440
abonmarche.com
Portage
South Bend
South Haven
Valparaiso
Bentley Harbor
Ft. Wayne
Goshen
Niles
Lafayette

COPYRIGHT 2020 - ABONMARCHE CONSULTANTS, INC.
Engineering · Architecture · Land Surveying

PROJECT:
STEURY AVENUE AND LINCOLN AVENUE RECONSTRUCTION AND DRAINAGE IMPROVEMENTS
PROJ. NO. 2019-0046

SHEET TITLE:
MAINTENANCE OF TRAFFIC PHASE II DETOUR

DRAWN BY: ZDH
DESIGNED BY: ZDH
PM REVIEW: CAK
QA/QC REVIEW: RTN
DATE: 3/7/2024
SEAL: CHAD A. KNIP REGISTERED No. 10500102 STATE OF INDIANA PROFESSIONAL ENGINEER
SIGNATURE:
DATE: 3/7/2024
SCALE: HORZ: 1"=300' VERT:
ACI JOB #: 19-0916
SHEET NO. 8 of 97