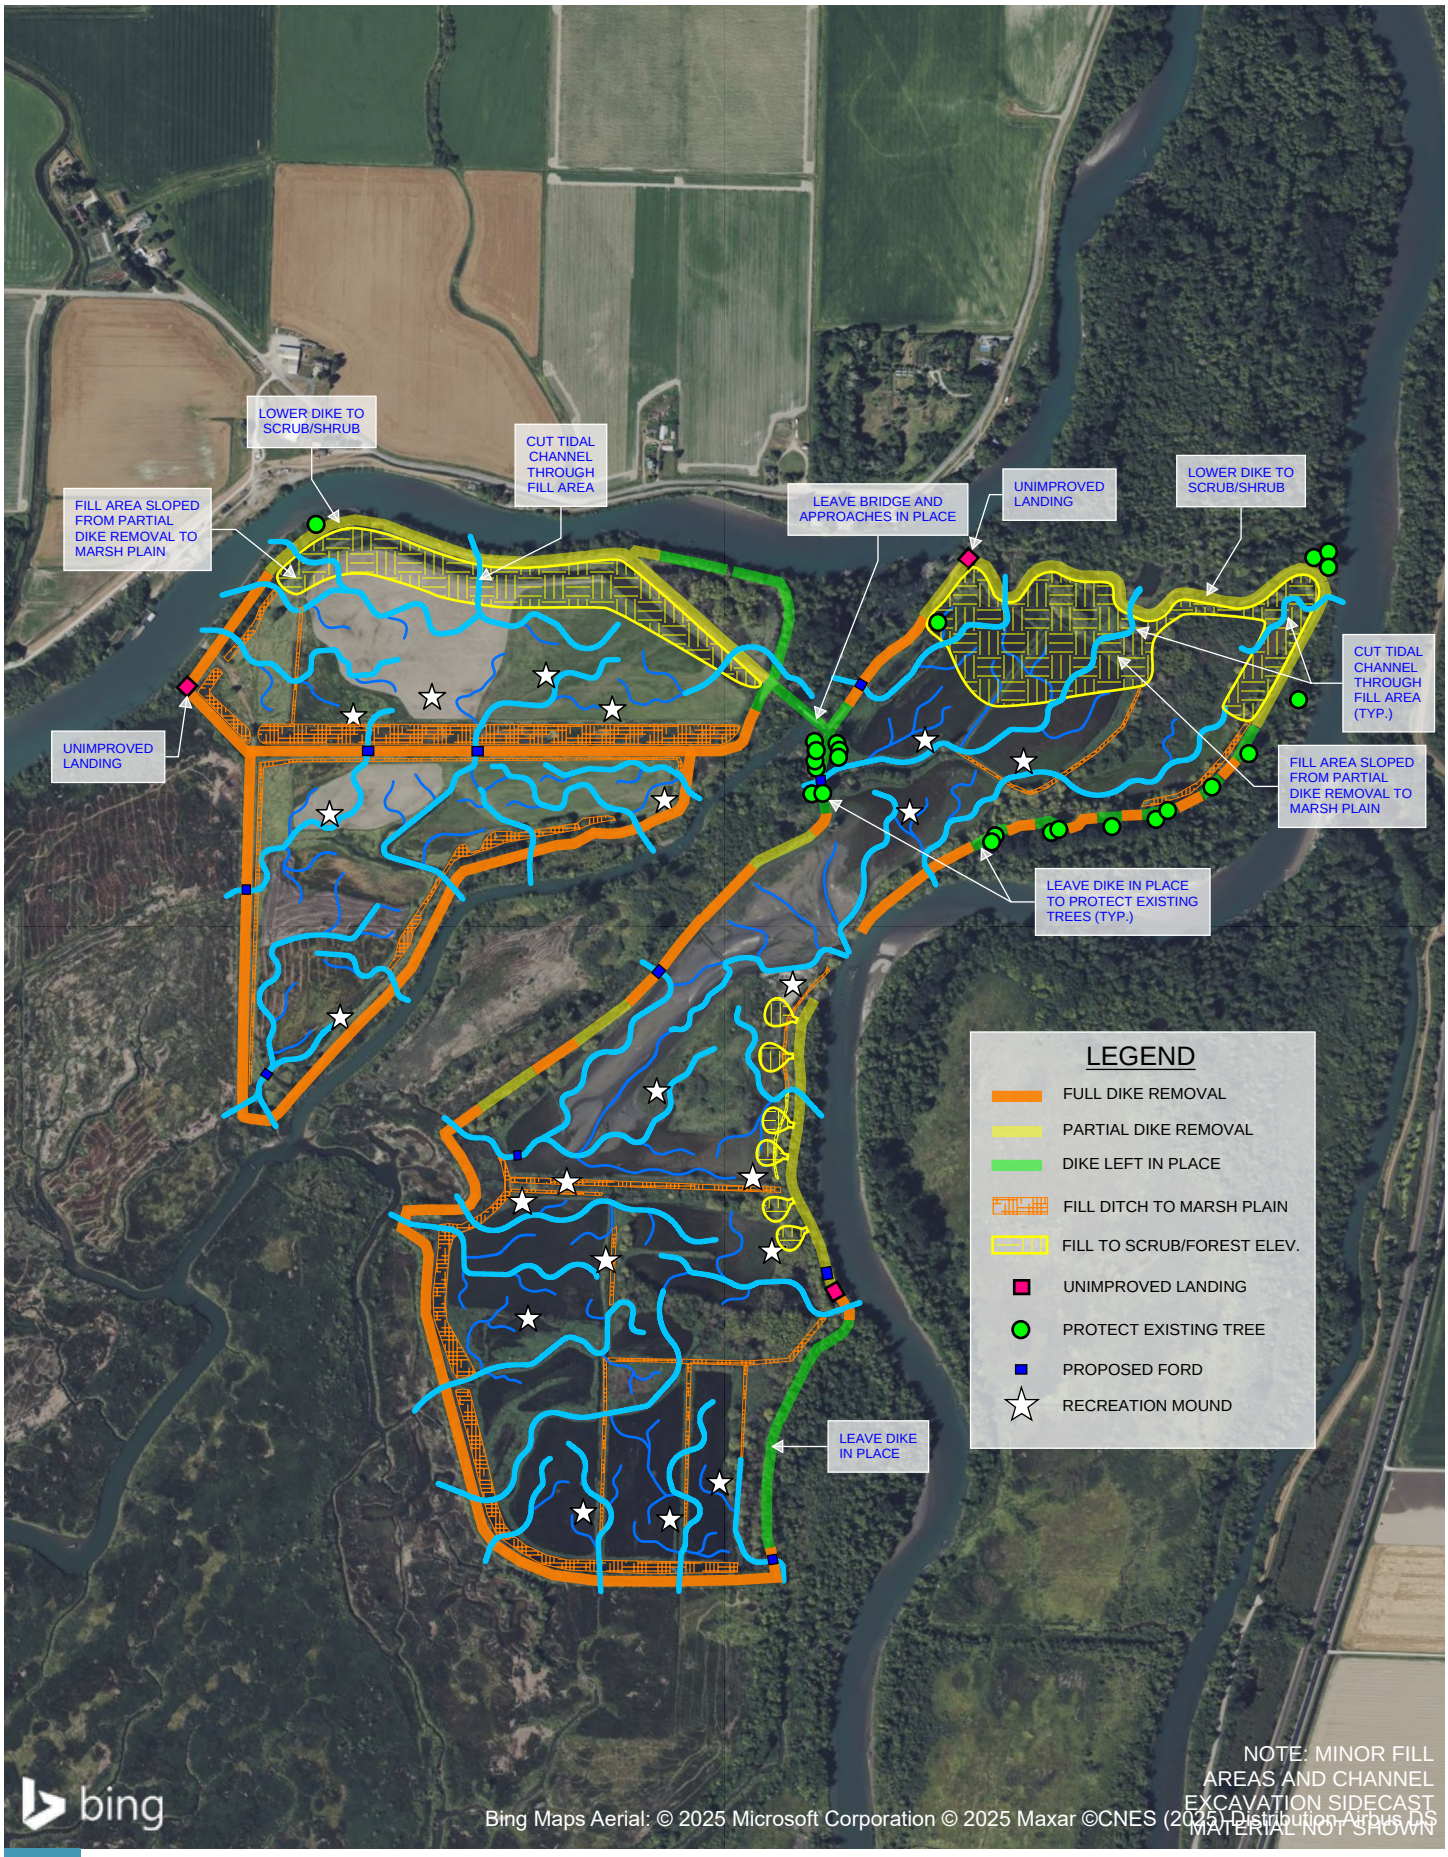

ISLAND UNIT ESTUARY RESTORATION

100% DESIGN

(FIGURE #)

(REPORT NAME)