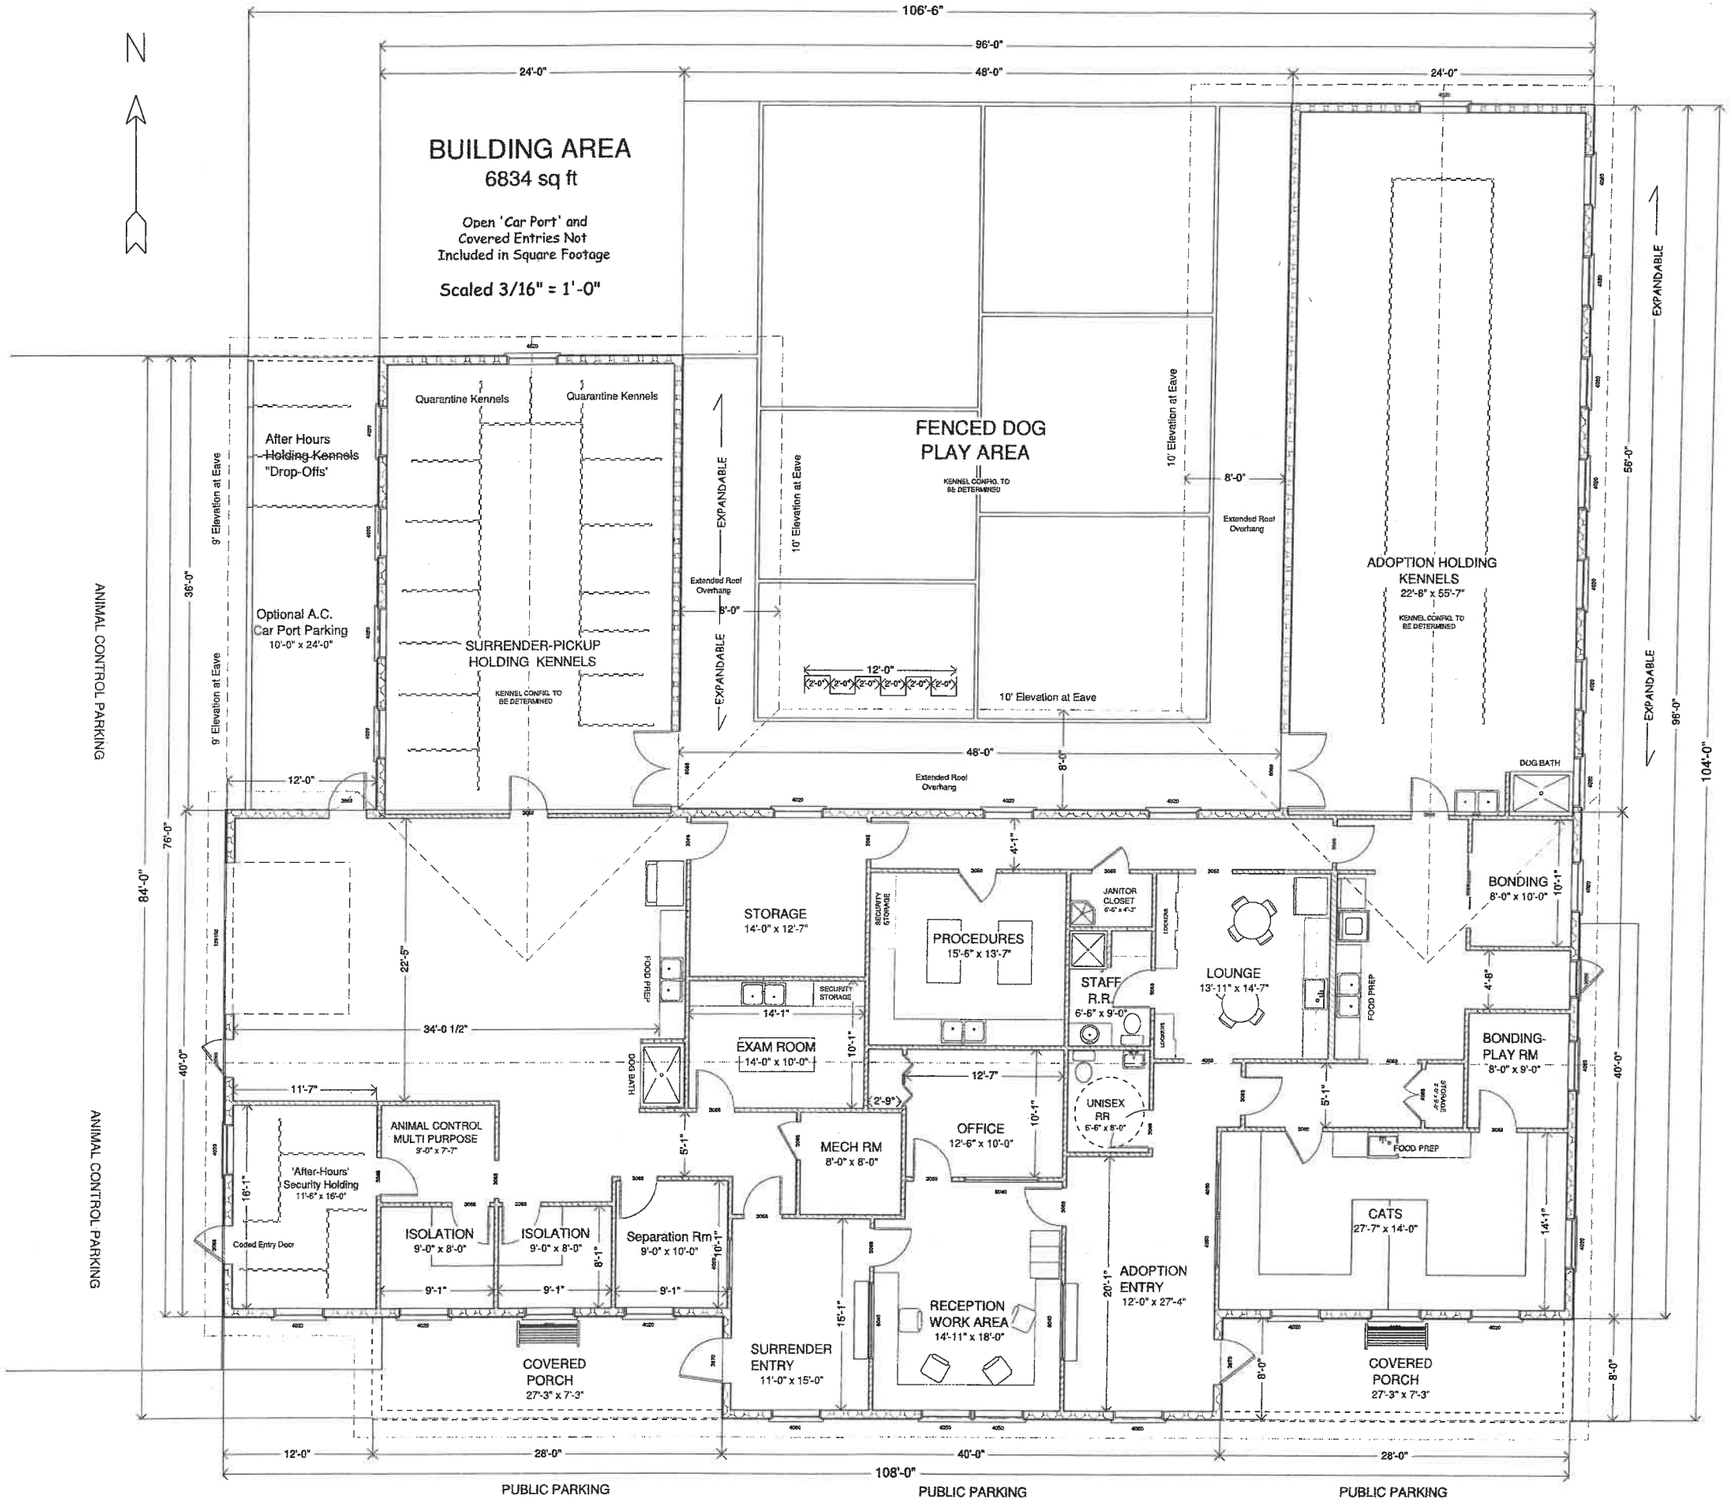

2

Structure Floor Plan
Scaled 3/16" = 1'-0"

Proposed Animal Shelter

Burley/Cassia Rupert/Minidoka Heyburn

CONCEPT BY:
Construction Consulting
Kevin Meier
(208) 431-5760

Revised
February 15, 2023

Arch D 36 x 24