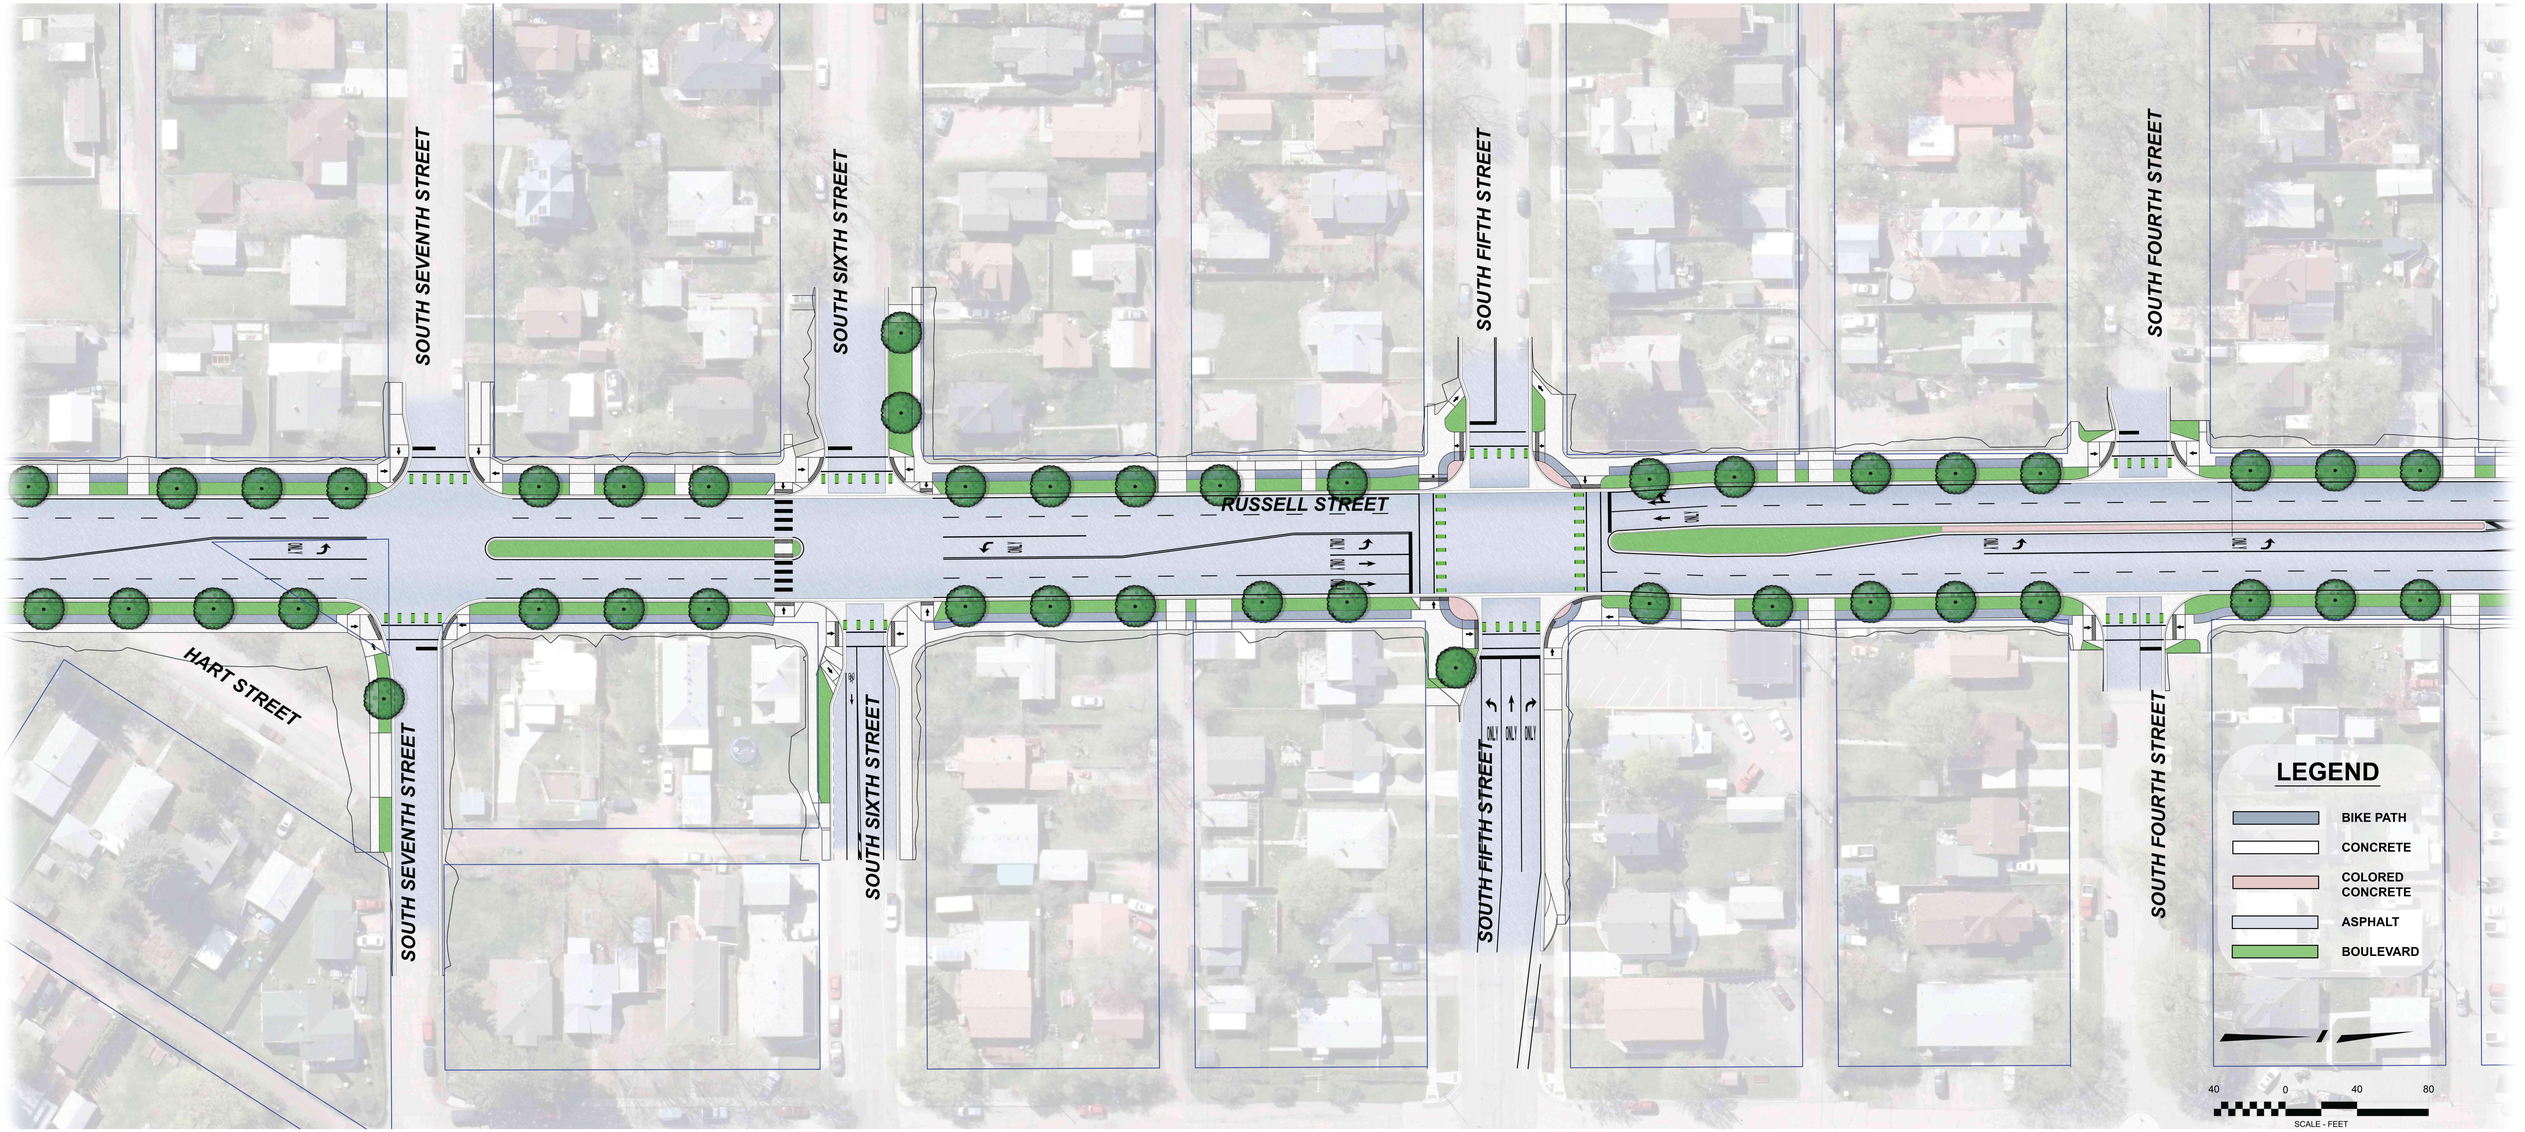

MONTANA Department of Transportation

MISSOULA

RUSSELL STREET - MISSOULA

PRELIMINARY DESIGN

WGMGROUP