GLENDIVE PUBLIC SCHOOLS
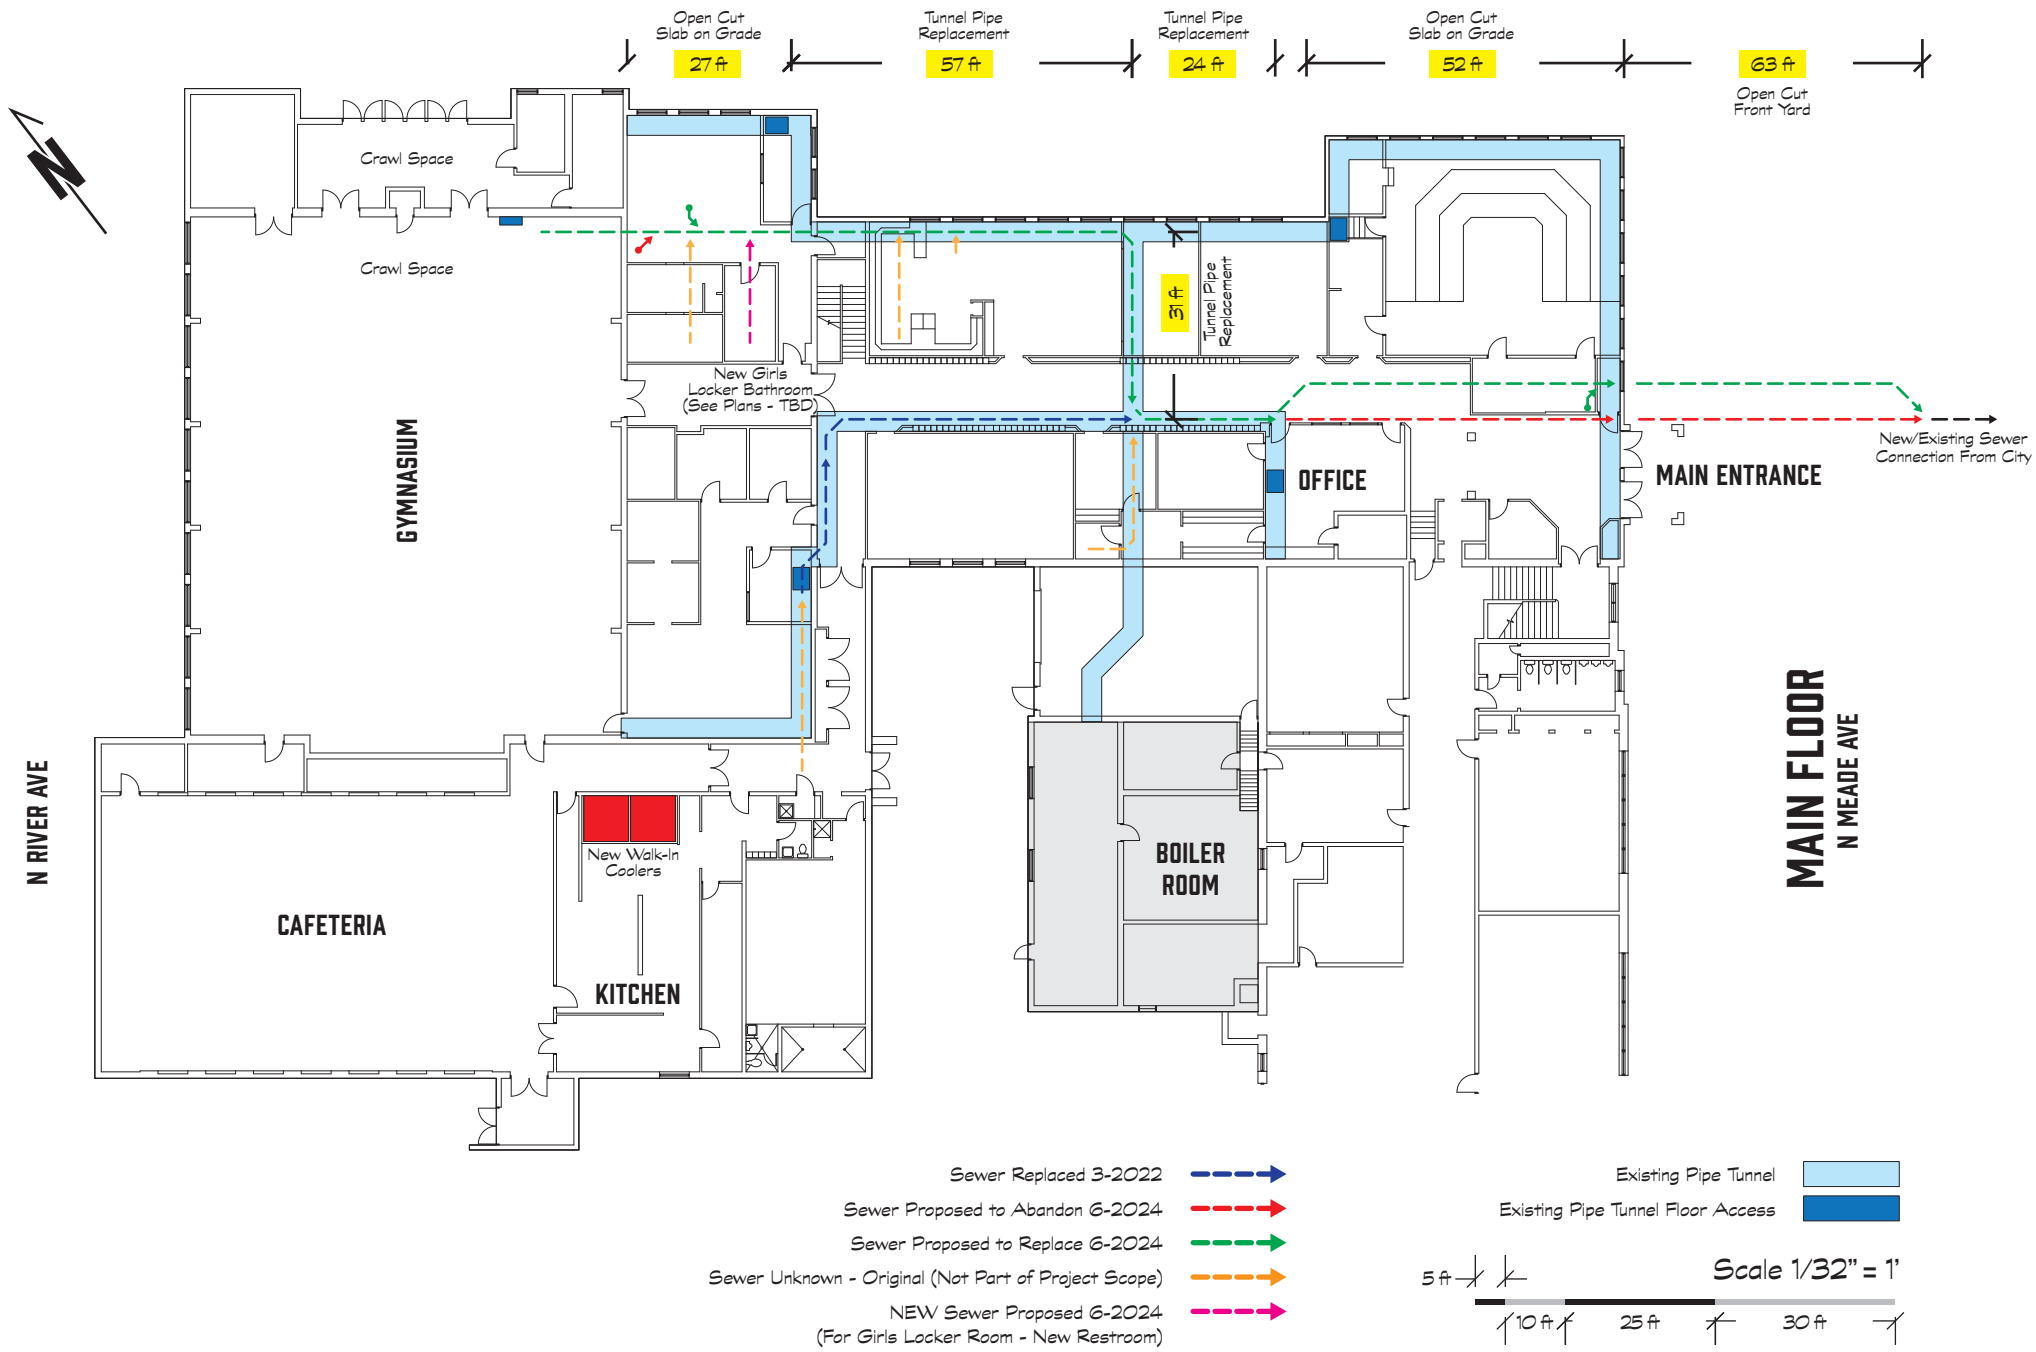
WMS FLOOR PLAN – SEWER DRAIN LINE REPAIR 6-18-24