PROPOSED HERRIN RD/I-57 INTERCHANGE

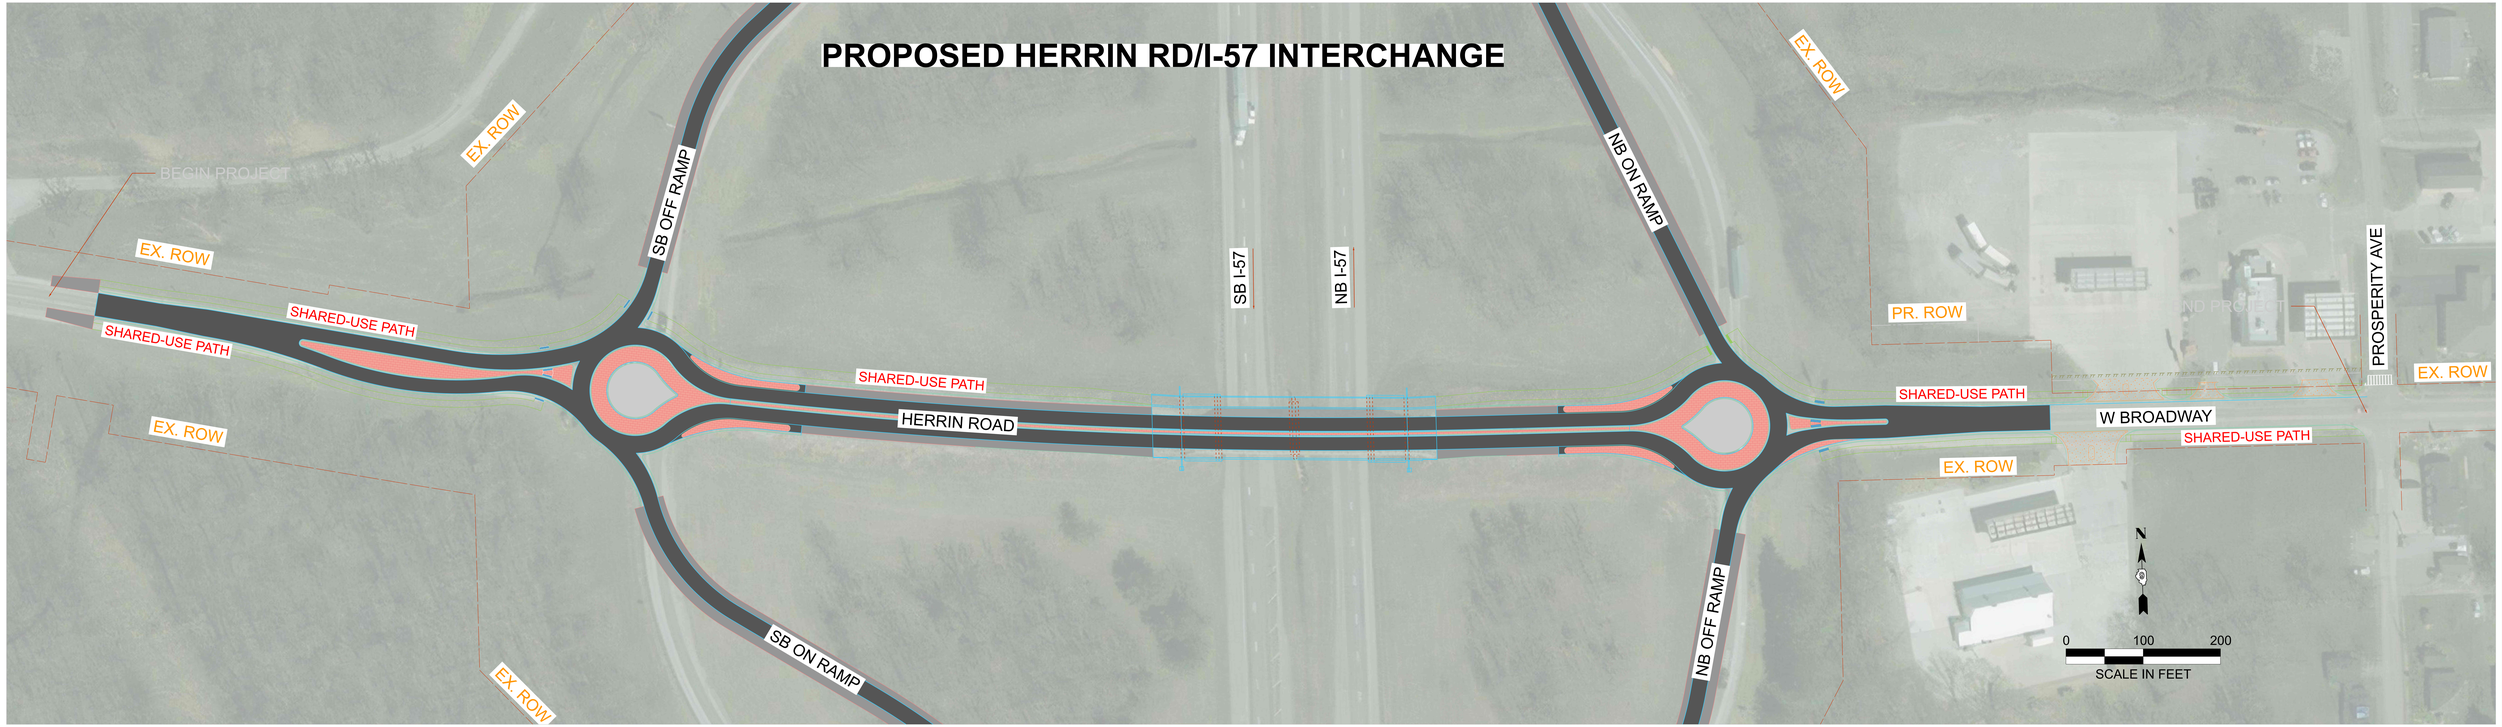

USER NAME = tgingrey	DESIGNED -	REVISED -	STATE OF ILLINOIS DEPARTMENT OF TRANSPORTATION	HERRIN ROAD/W BROADWAY STRIP MAP	F.A. RTE.	SECTION	COUNTY	TOTAL SHEETS	SHEET NO.
	DRAWN -	REVISED -							
	CHECKED -	REVISED -							
PLOT DATE = 7/11/2008	DATE -	REVISED -		SCALE: SHEET 1 OF 1 SHEETS STA. TO STA.	CONTRACT NO.				
					ILLINOIS FED. AID PROJECT				