



LEGEND:

EXISTING MAIN TRACK

PROPOSED SIDING/SPUR TRACK

REMOVED TRACK

SHIFTED TRACK

INDUSTRY TRACK

FUTURE TRACK

RIGHT OF WAY

TURNOUTS HAND THROWN/POWER

WHEEL STOP

BUMPING POST

FIBER OPTIC

EARTHEN BUMPER

DERAIL

SWITCH POINT DERAIL

CULVERT

BRIDGE

BUILDING PROPOSED

STORM SEWER

OVERHEAD POWER LINE

GAS LINE

OHE

OHE

OHE

GAS

GAS

GAS

NOTES:

1.

2.

3.

4.

BUILDING AREA CAN INCLUDE PARKING

ALL CITY ZONING FOR RAILROADS AND BUILDINGS WILL BE MET.

LAYOUT FROM AIREAL PHOTO. AS BUILT SURVEY WILL BE NEEDED TO LOCATE ALL TRACKS AND STRUCTURES.

PROPERTY AND UTILITIES FROM [HTTPS://BEACON.SCHNEIDERCORP.COM](https://beacon.schneidercorp.com) - VIGO COUNTY, IN / CITY OF TERRE HAUTE. SURVEY WILL NEED TO BE COMPLETED TO GET ACCURATE LOCATIONS.

NOTES:


Notch 8

0

100'

200'

REVISIONS		INDIANA RAIL ROAD COMPANY	
DATE	BY	DIVISION	
3 JAN 25	JEB	CHICAGO SUB	
23 JULY 25	JEB	TERRE HAUTE, IN.	
APPROVALS		HULMAN YARD CITY PARCELS CONCEPTUAL PLAN VIEW OPTION 5	
SHEET		OFFICE OF DESIGN & CONSTRUCTION	
4	OF 4	DRAWN BY: JEB	DWG NO:
		CHECKED BY: JEB	FILE:
		SCALE: AS SHOWN	DATE: 23 DEC 2024

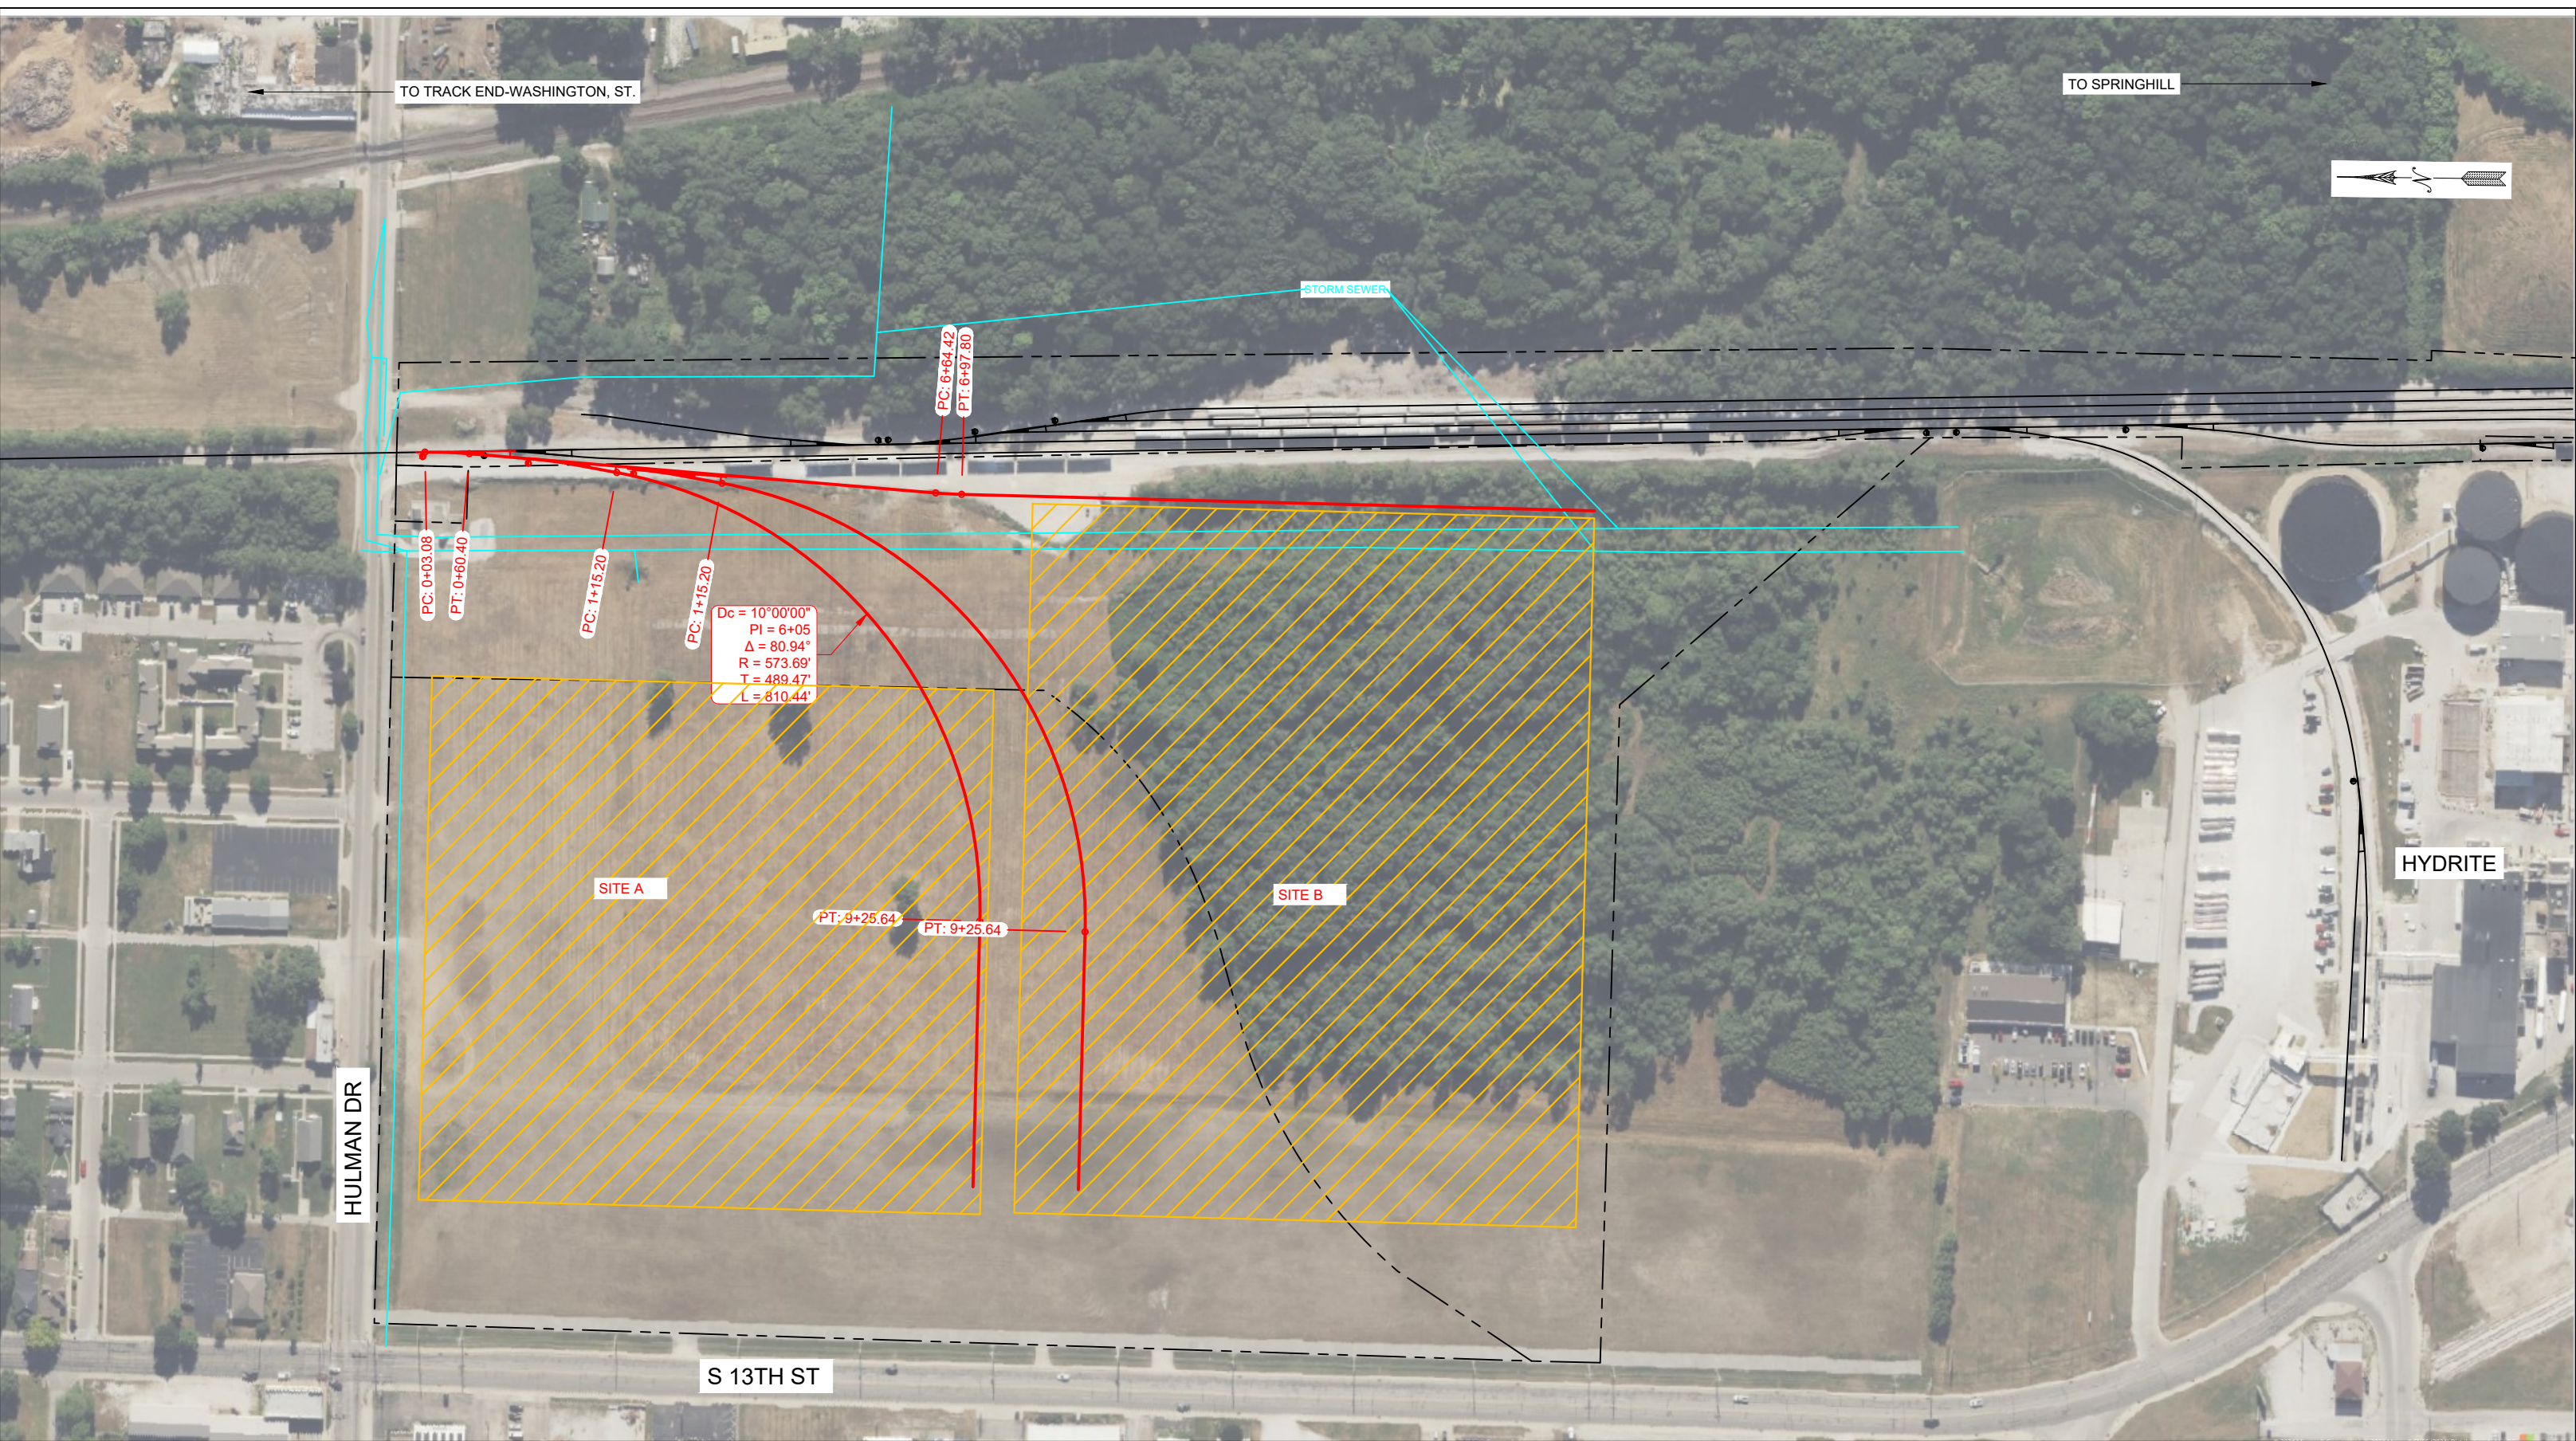

LEGEND:		
EXISTING MAIN TRACK		FIBER OPTIC
PROPOSED SIDING/SPUR TRACK		EARTHEN BUMPER
REMOVED TRACK		DERAIL
SHIFTED TRACK		SWITCH POINT DERAIL
INDUSTRY TRACK		CULVERT
FUTURE TRACK		BRIDGE
RIGHT OF WAY		BUILDING PROPOSED
TURNOUTS HAND THROWN/POWER		STORM SEWER
WHEEL STOP		OVERHEAD POWER LINE
BUMPING POST		GAS LINE

NOTES:	
1.	BUILDING AREA CAN INCLUDE PARKING
2.	ALL CITY ZONING FOR RAILROADS AND BUILDINGS WILL BE MET.
3.	LAYOUT FROM AIREAL PHOTO. AS BUILT SURVEY WILL BE NEEDED TO LOCATE ALL TRACKS AND STRUCTURES.
4.	PROPERTY AND UTILITIES FROM HTTPS://BEACON.SCHNEIDERCORP.COM - VIGO COUNTY, IN / CITY OF TERRE HAUTE. SURVEY WILL NEED TO BE COMPLETED TO GET ACCURATE LOCATIONS.

NOTES:

REVISIONS		 THE INDIANA RAILROAD		INDIANA RAIL ROAD COMPANY	
DATE	BY			DIVISION	
3 JAN 25	JEB	 THE INDIANA RAILROAD		CHICAGO SUB	
23 JULY 25	JEB			TERRE HAUTE, IN.	
APPROVALS		HULMAN YARD CITY PARCELS CONCEPTUAL PLAN VIEW OPTION 7			
		OFFICE OF DESIGN & CONSTRUCTION			
SHEET		DRAWN BY: JEB	SCALE: AS SHOWN	DWG NO:	
4 OF 4		CHECKED BY: JEB	DATE: 23 DEC 2024	FILE:	