

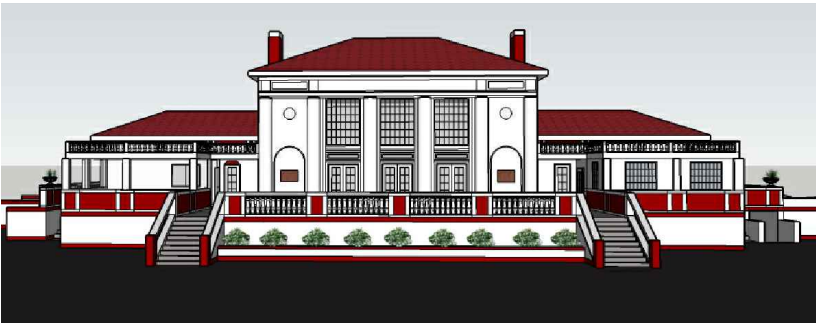
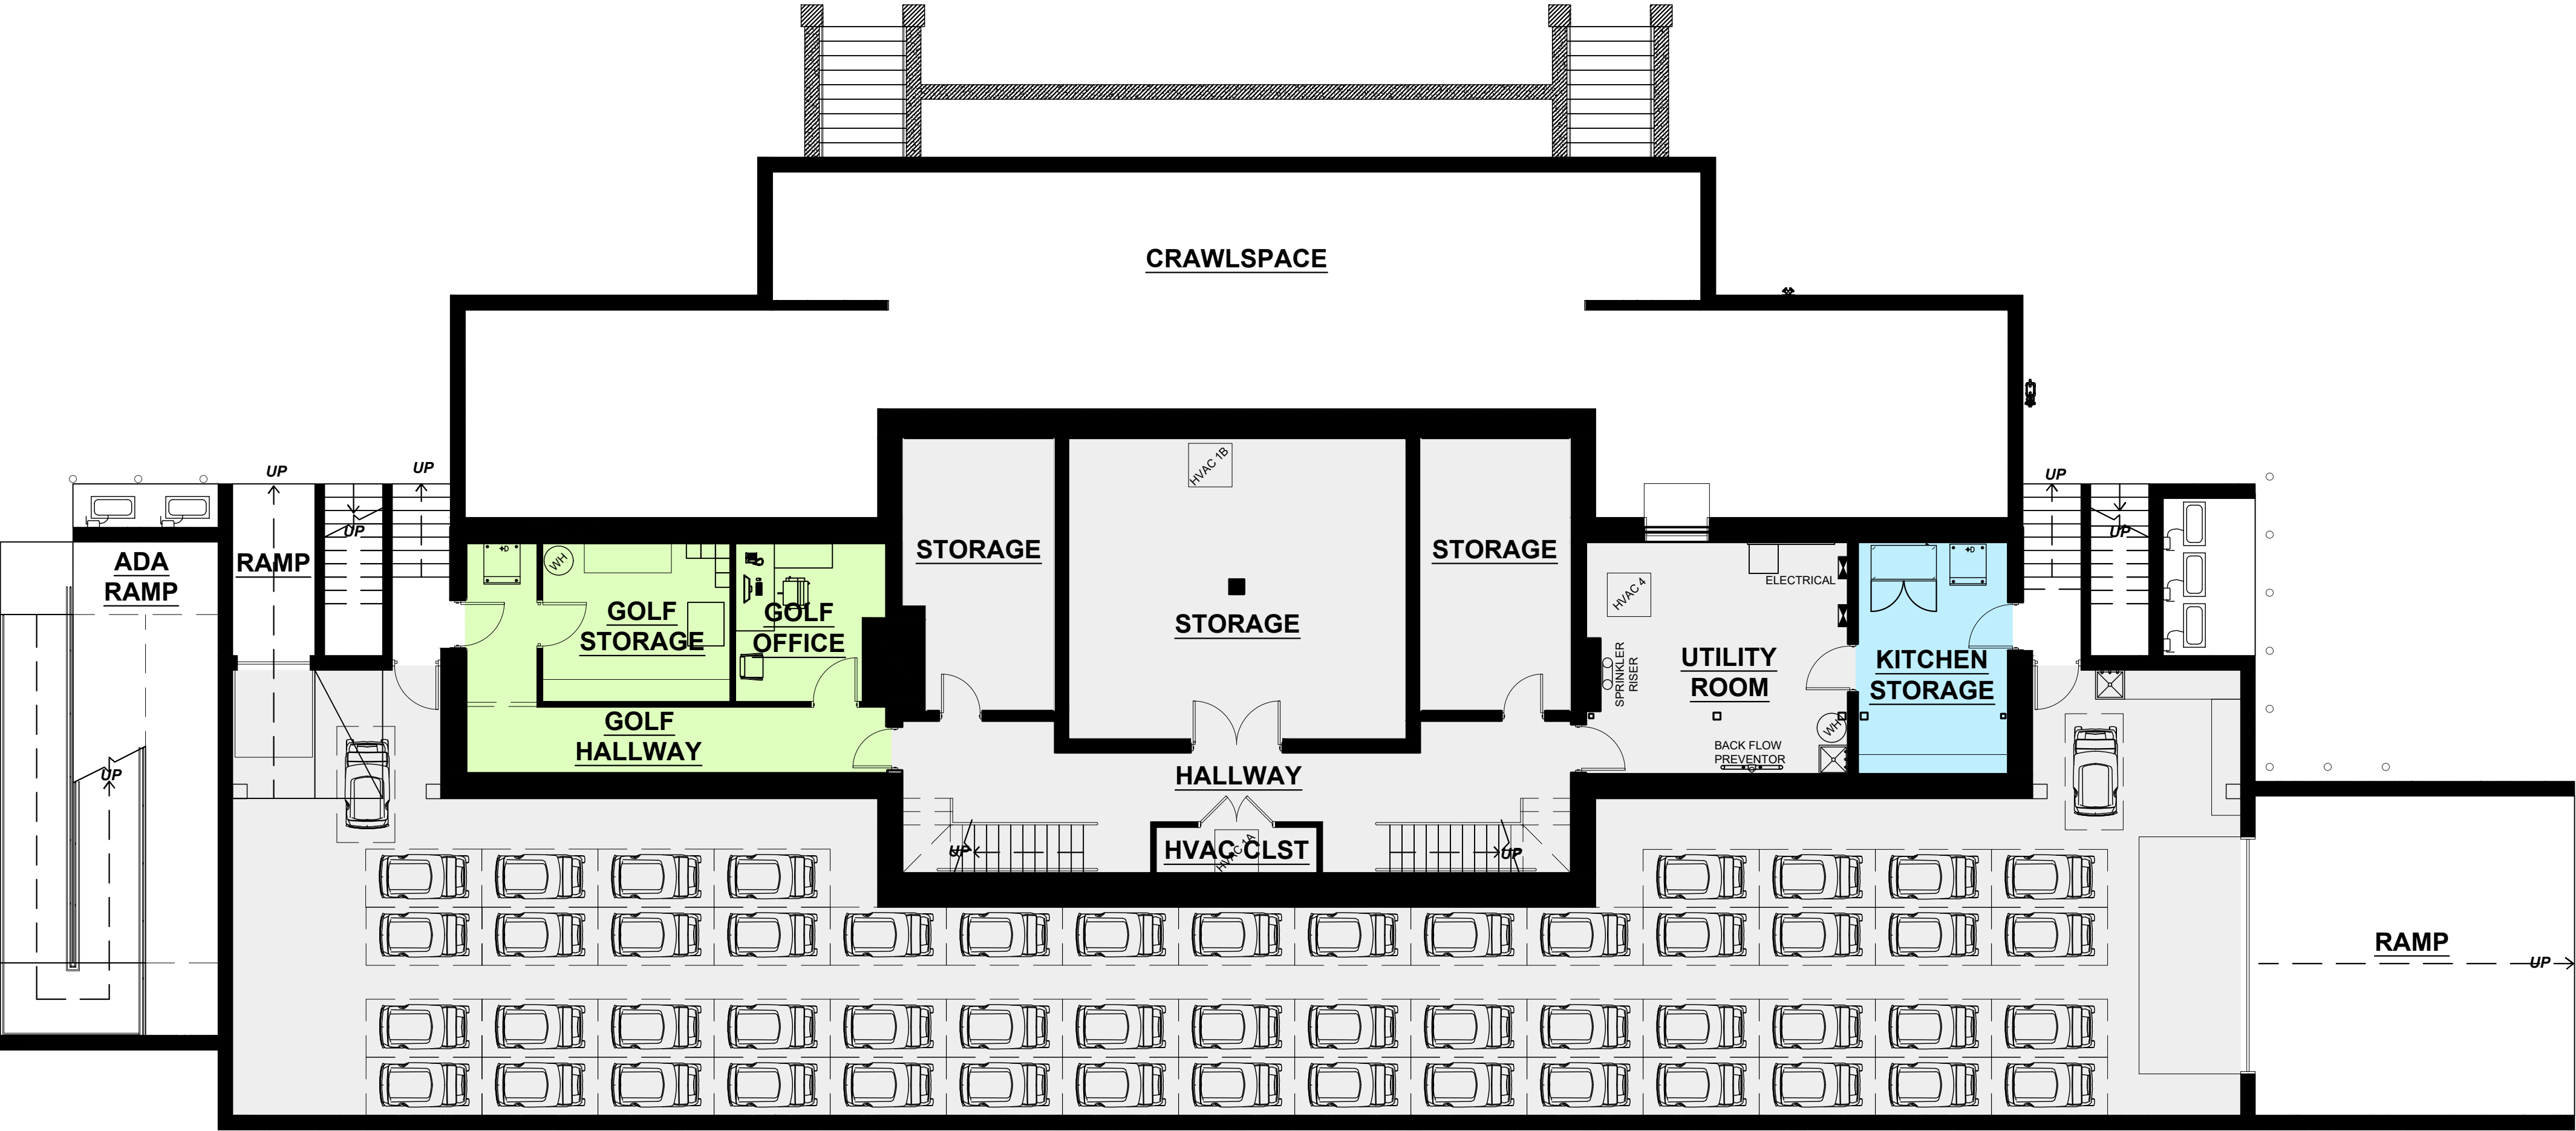


REA PARK CLUBHOUSE RENOVATION

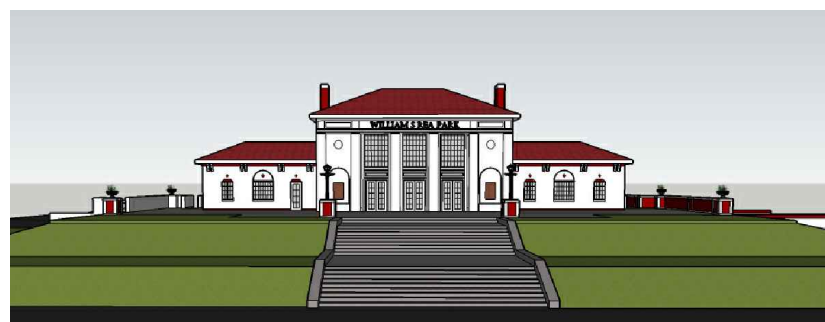


BASEMENT FLOOR PLAN

REA PARK CLUBHOUSE RENOVATION

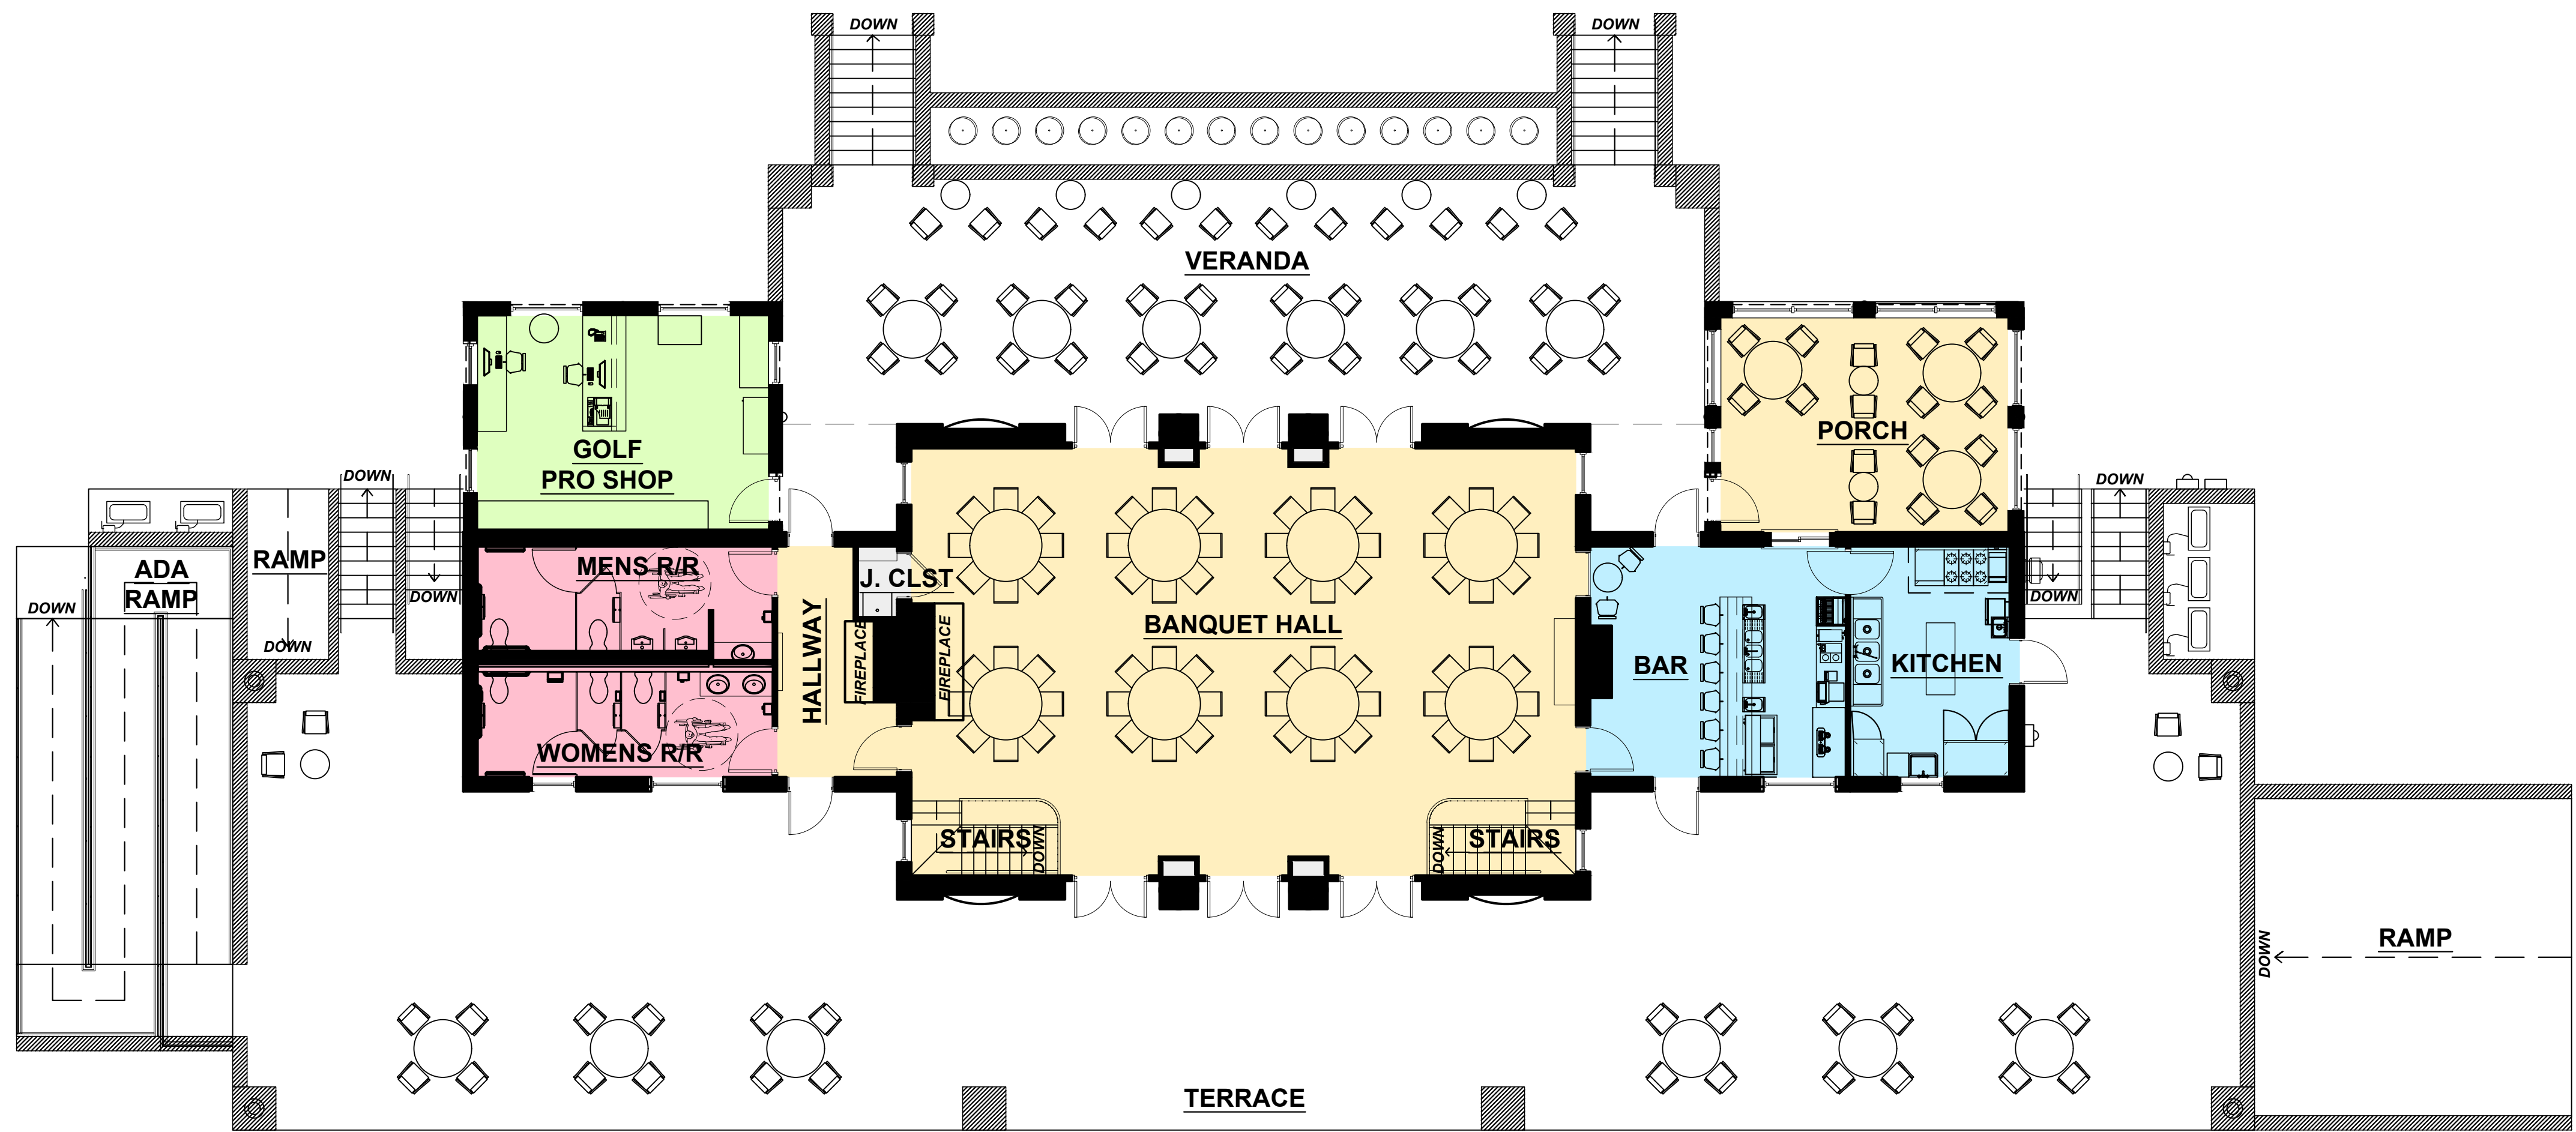


1ST FLOOR PLAN

REA PARK CLUBHOUSE RENOVATION

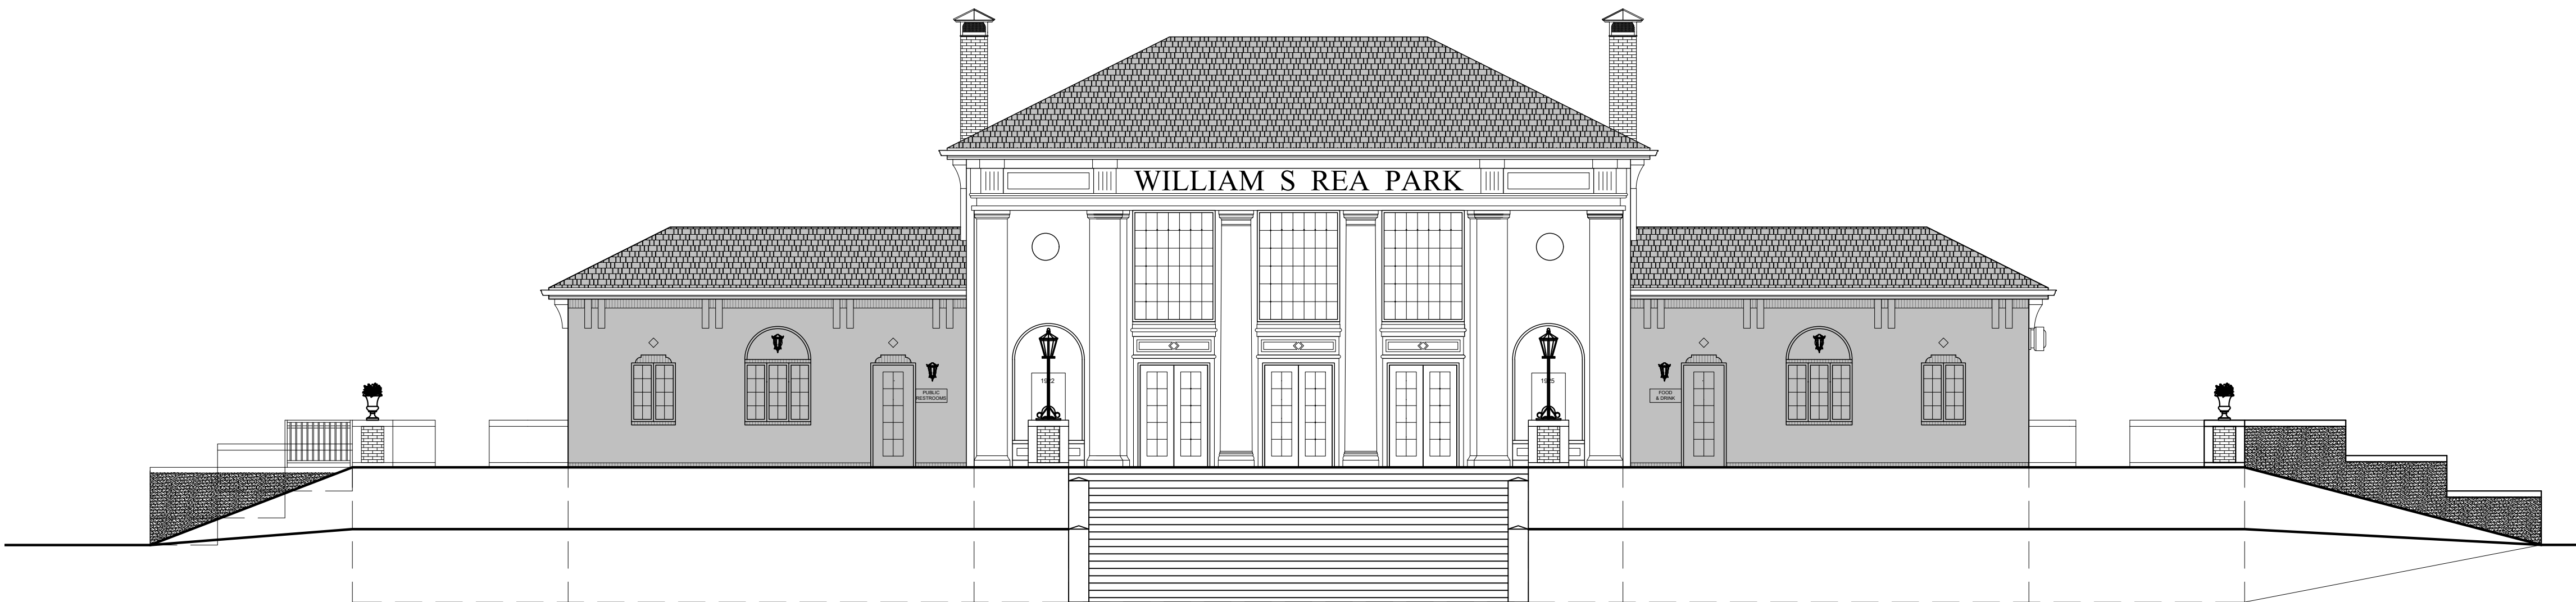


WEST ELEVATION

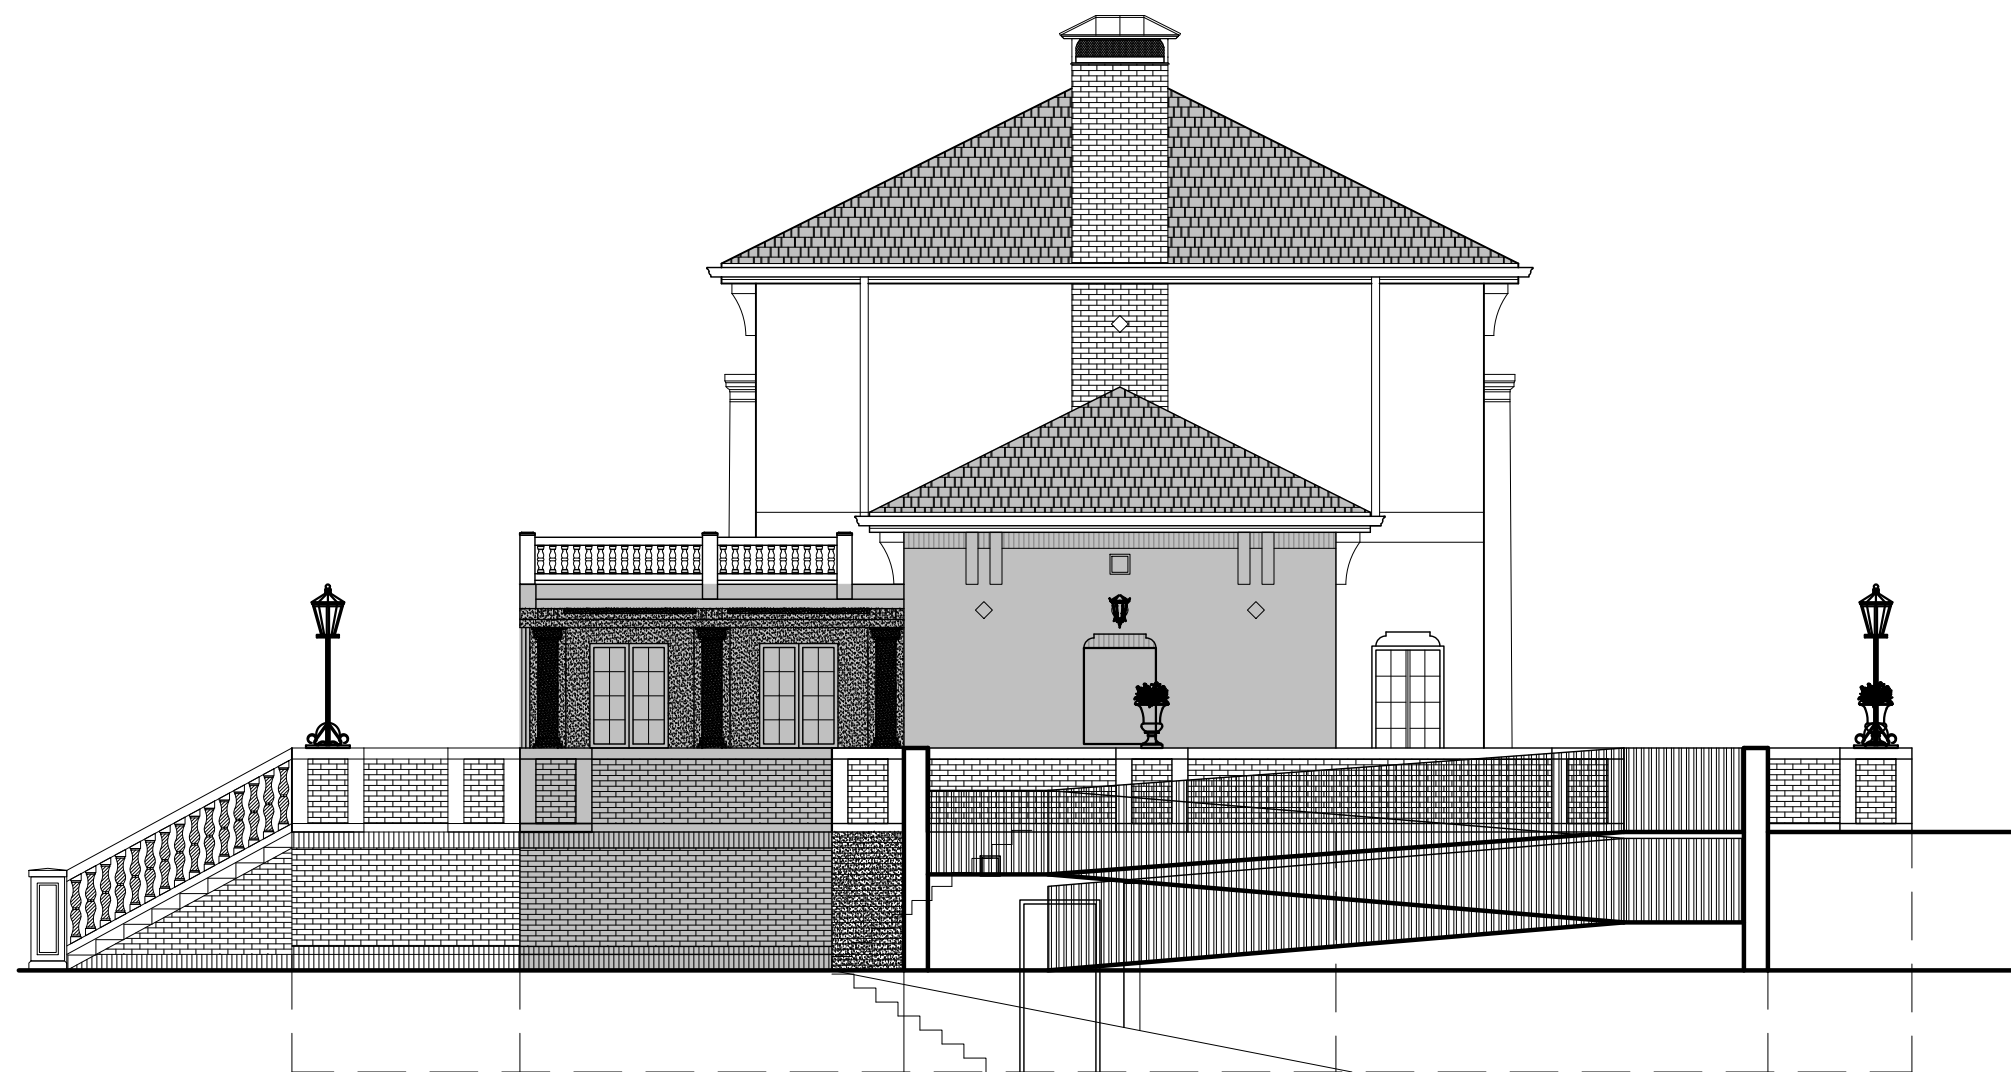


NORTH ELEVATION



REA PARK CLUBHOUSE RENOVATION

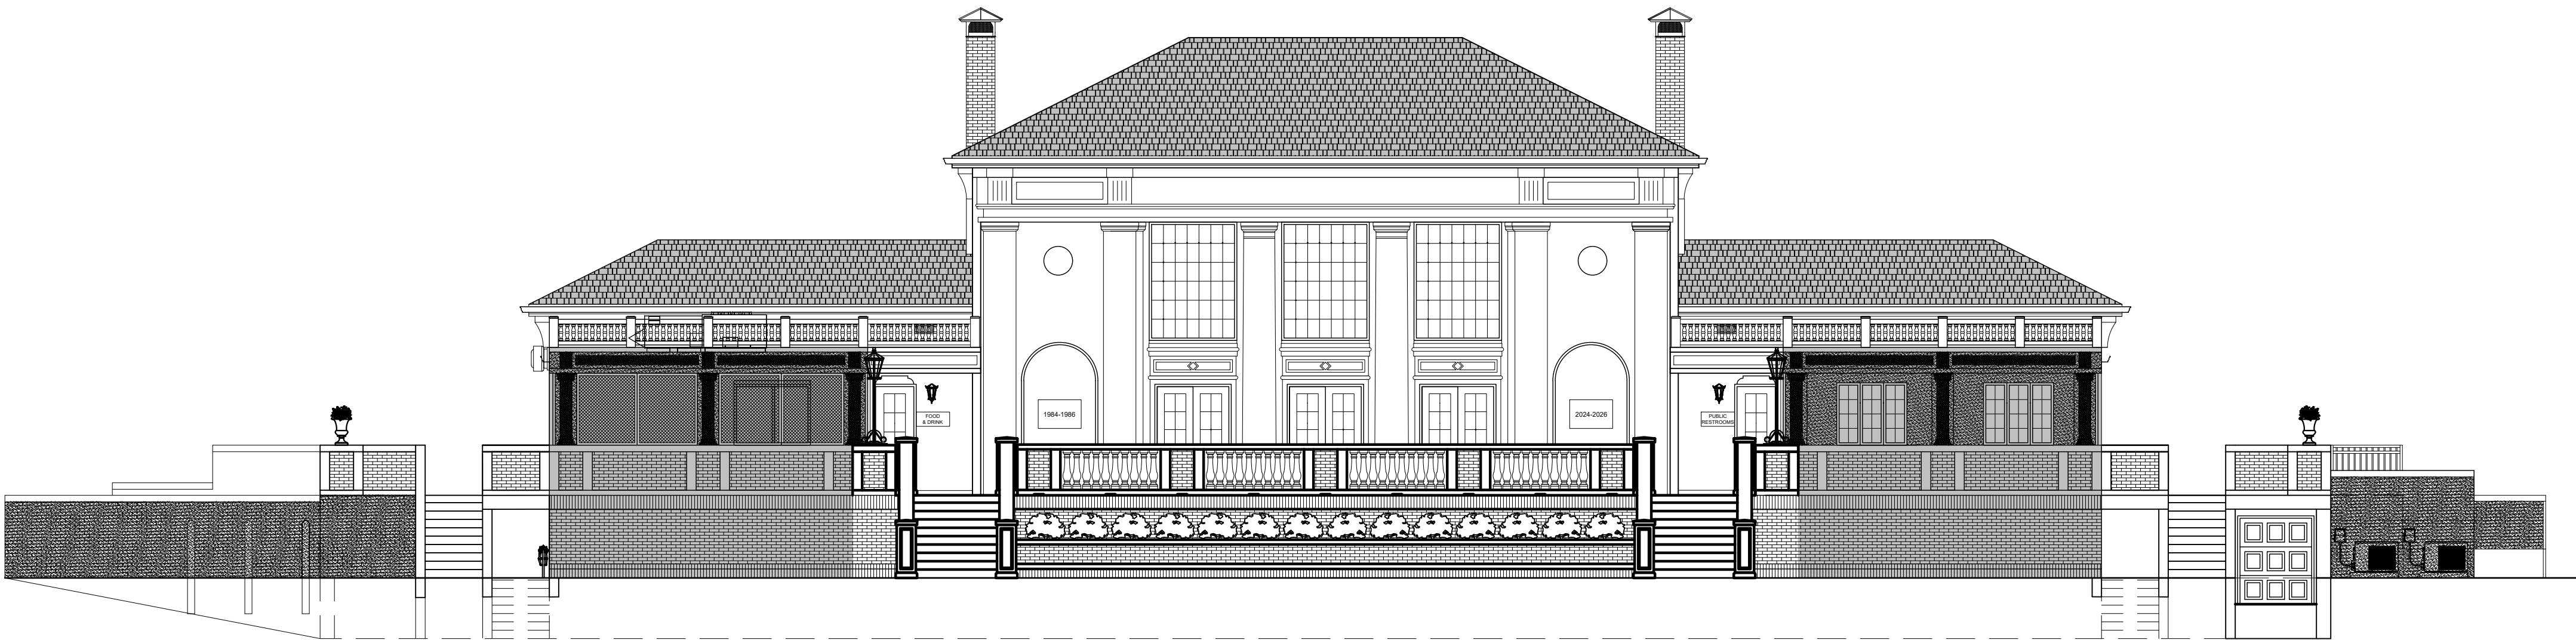

EAST ELEVATION

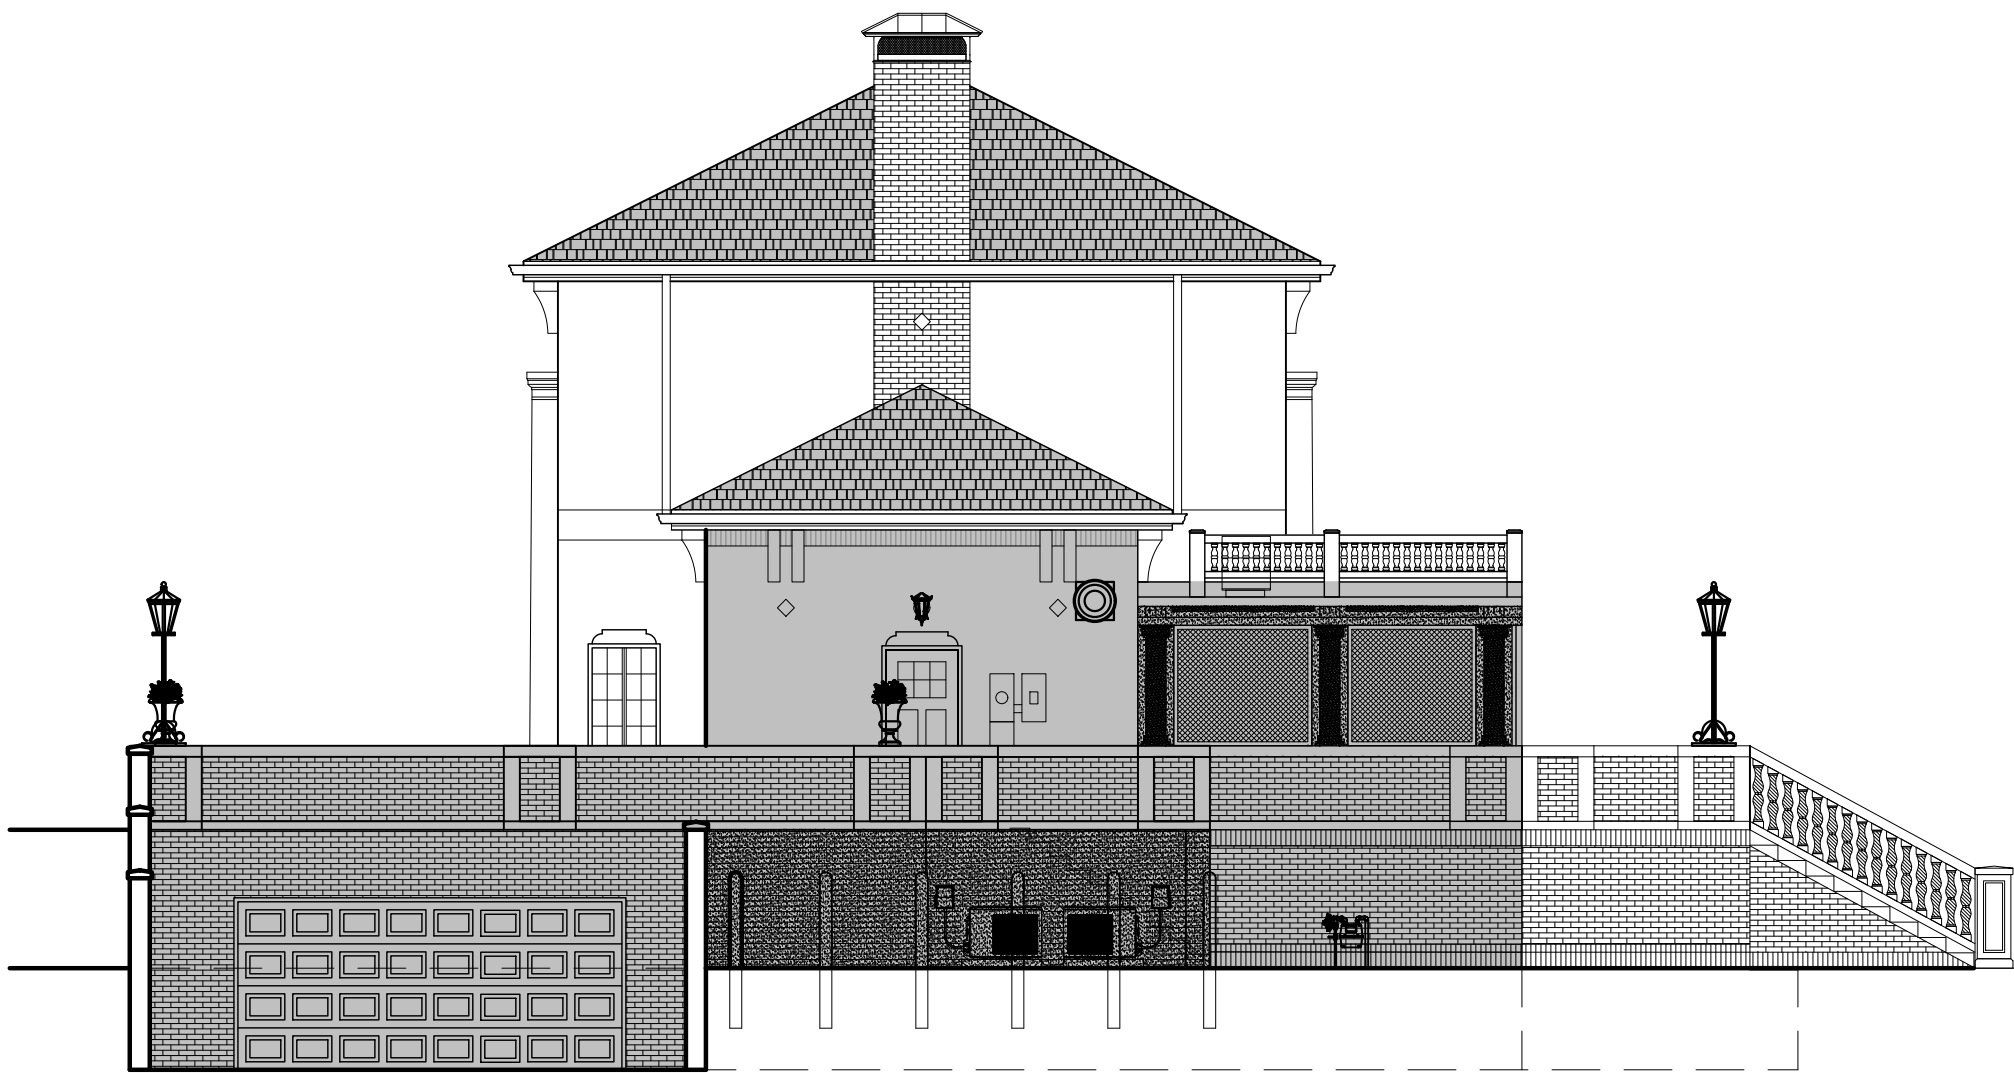

SOUTH ELEVATION

