XT-50

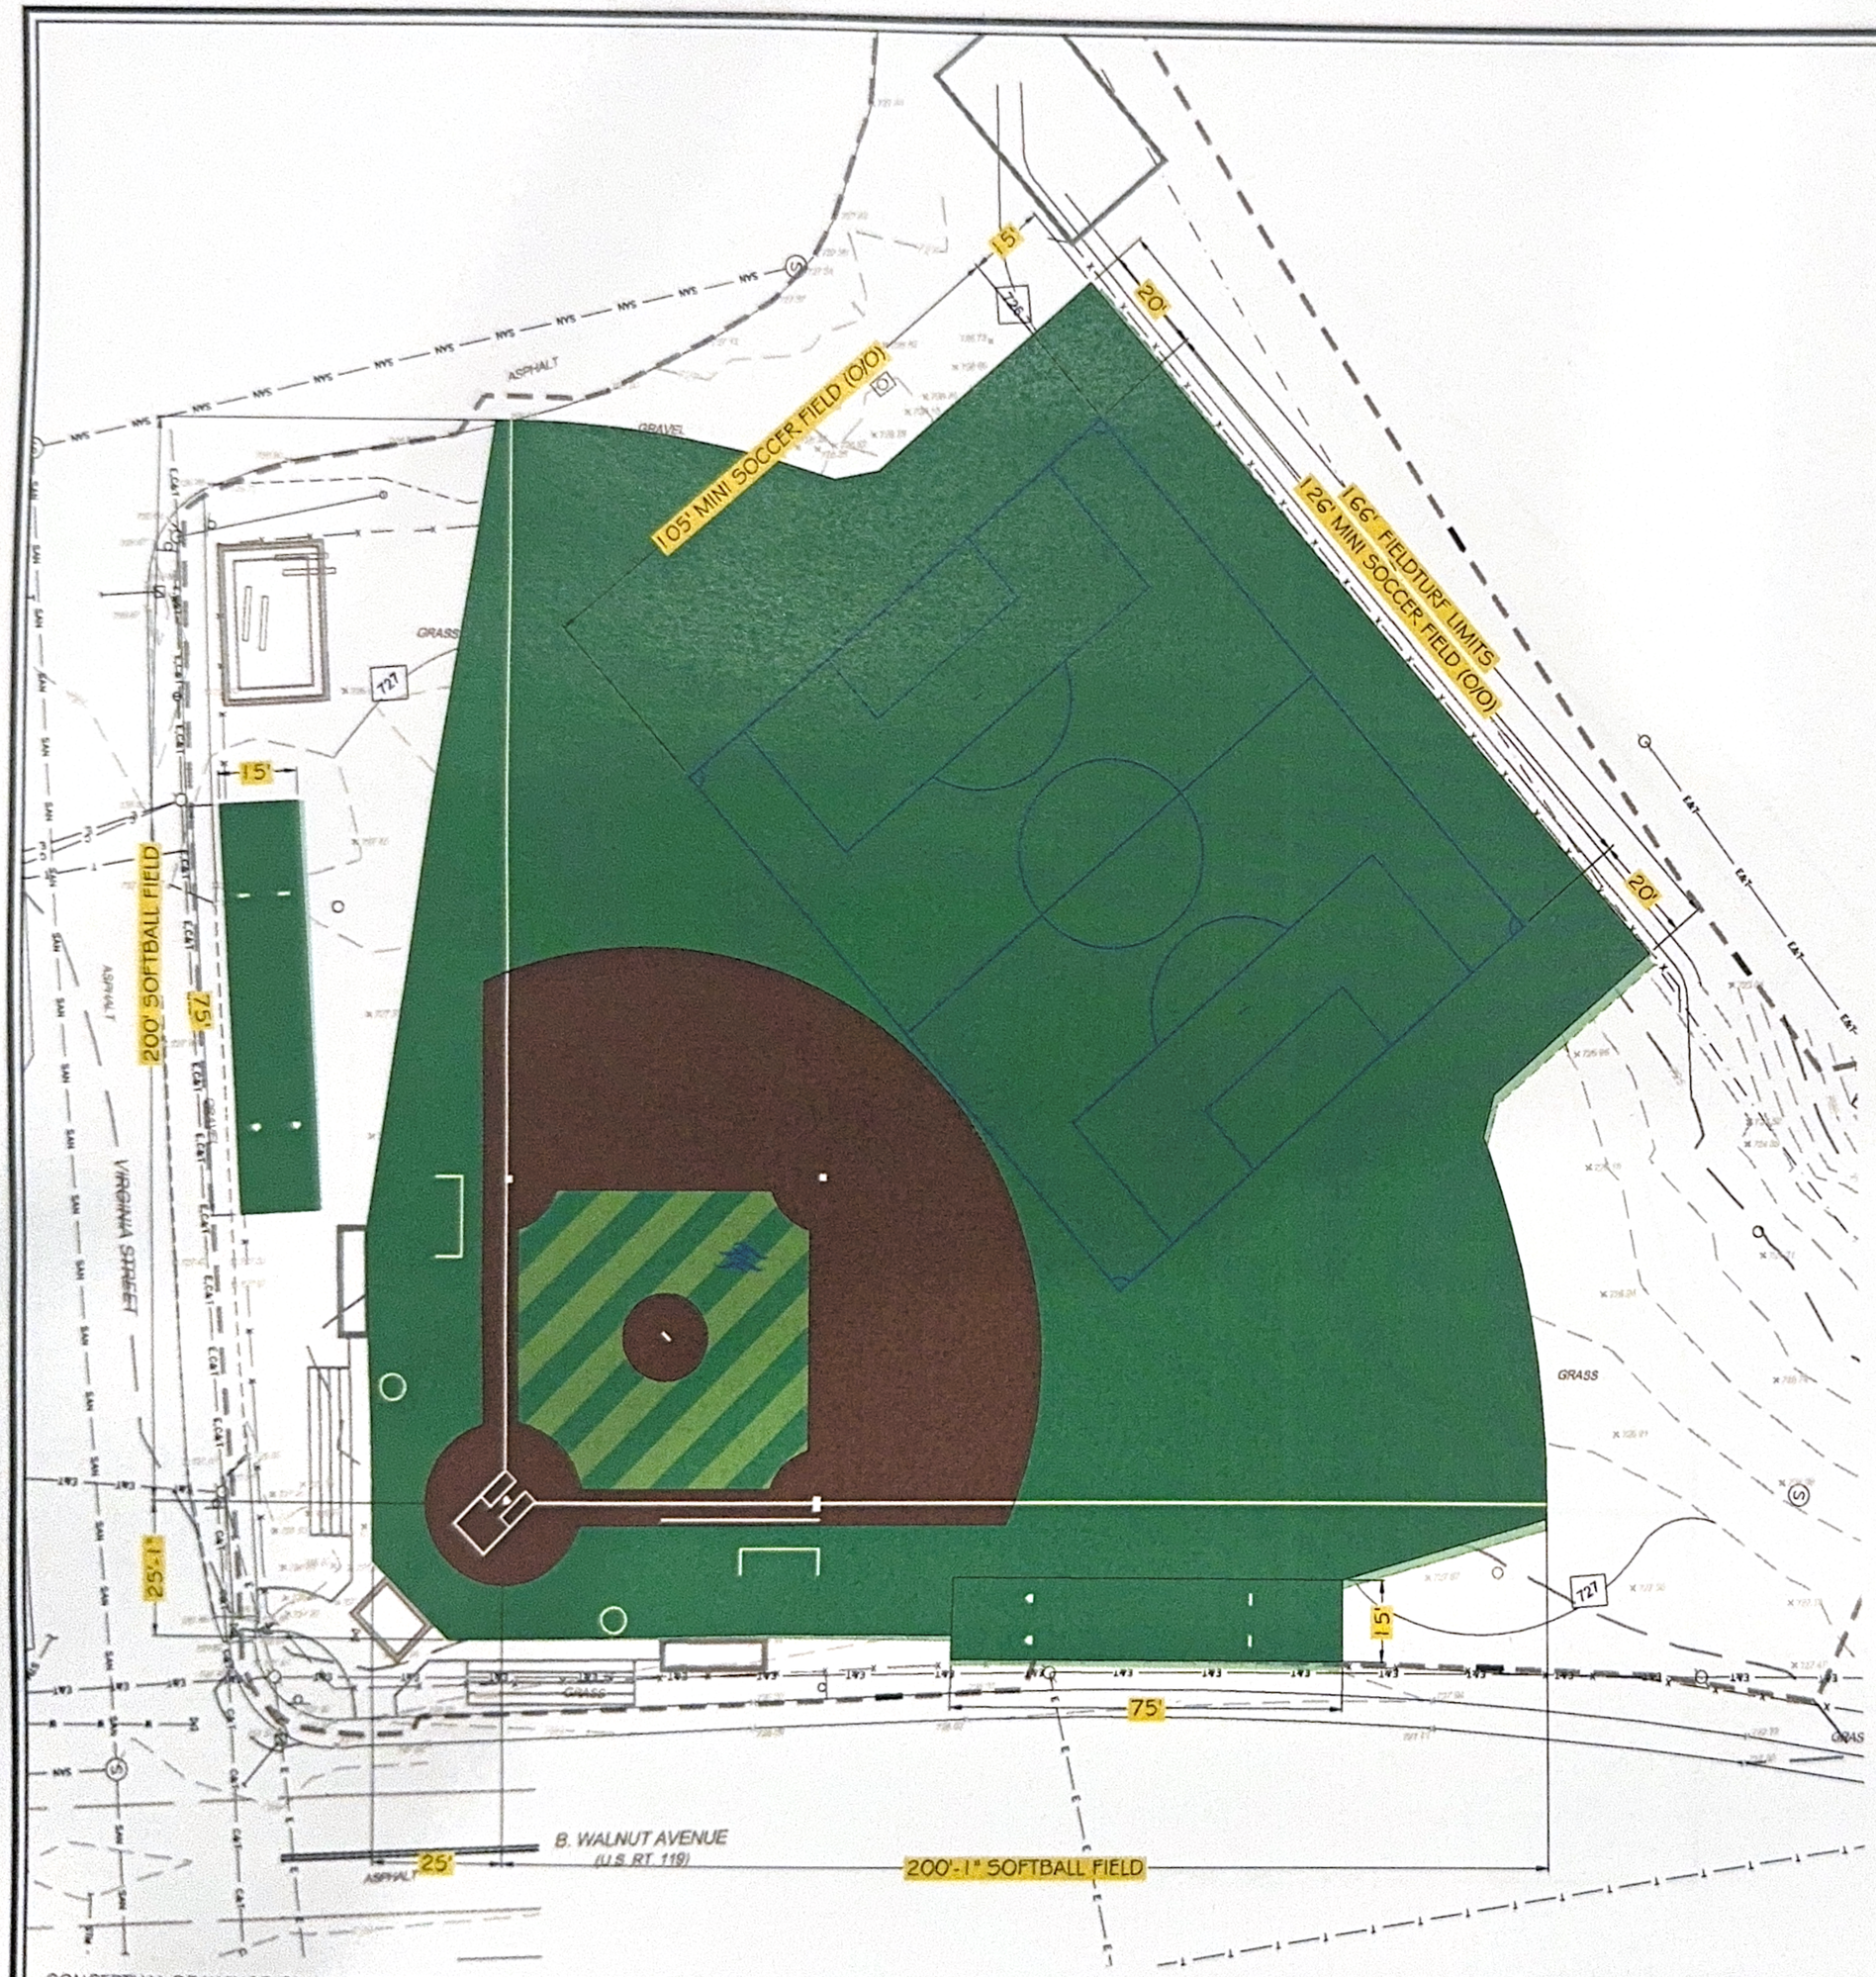

CONCEPTUAL DRAWINGS ONLY: DRAWINGS ARE INTENDED ONLY TO BE A GRAPHIC RENDERING FOR PURPOSES OF PRELIMINARY PRESENTATION; ALL DISTANCES AND MEASUREMENTS ARE APPROXIMATE IN NATURE AND SUBJECT TO FIELD VERIFICATION.

APPROVED BY:	
SIGNATURE:	
PRINTED NAME:	
TITLE:	
DATE:	

SPORT COLORS:

BASEBALL / SOFTBALL
COMPLETE COLOR NAME: WHITE
PANTONE COLOR NUMBER: WHITE

MINI SOCCER
COMPLETE COLOR NAME: REFLEX BLUE
PANTONE COLOR NUMBER: RFXC

LOGO COLORS:

COMPLETE COLOR NAME: REFLEX BLUE
PANTONE COLOR NUMBER: RFXC

LEGEND:

FIELD GREEN FIELDTURF
OUTFIELD
35,252 sq. ft.

FIELD GREEN FIELDTURF
BULLPEN
2,250 sq. ft.

BROWN FIELDTURF
INFIELD
7,686 sq. ft.

FIELD GREEN / SUMMER GREEN FIELDTURF
INFIELD
2,599 sq. ft.

TOTAL FIELDTURF
47,788 sq. ft.

FIELD LAYOUT NOTES (sports are in order of dominance):

1. BASEBALL/SOFTBALL MARKINGS ARE 4" WHITE NON-STANDARD.
2. MINI SOCCER MARKINGS ARE 4" REFLEX BLUE NON-STANDARD.

ALL DIMENSIONS TO BE VERIFIED BEFORE ANY CONSTRUCTION BEGINS.

DRAWN BY:	A. T.
CHECKED BY:	J. B.
SCALE:	1"=35'
TOTAL FIELD AREA:	47,788 sq. ft.
PERIMETER:	1232 ft.

Scale is only accurate when this drawing is printed on 11" X 17" paper.

FieldTurf
By Tarkett Sports

FRESHWATER FAMILY FOUNDATION
BASEBALL FIELD
SPENCER, WV

DATE: FEBRUARY 02, 2026 | ISSUE: SUBMITTAL | FIELD LAYOUT

All Rights Reserved. Confidential Information: No portion of these drawings may be disclosed, used, reproduced, modified or shown, without prior written consent of FieldTurf.