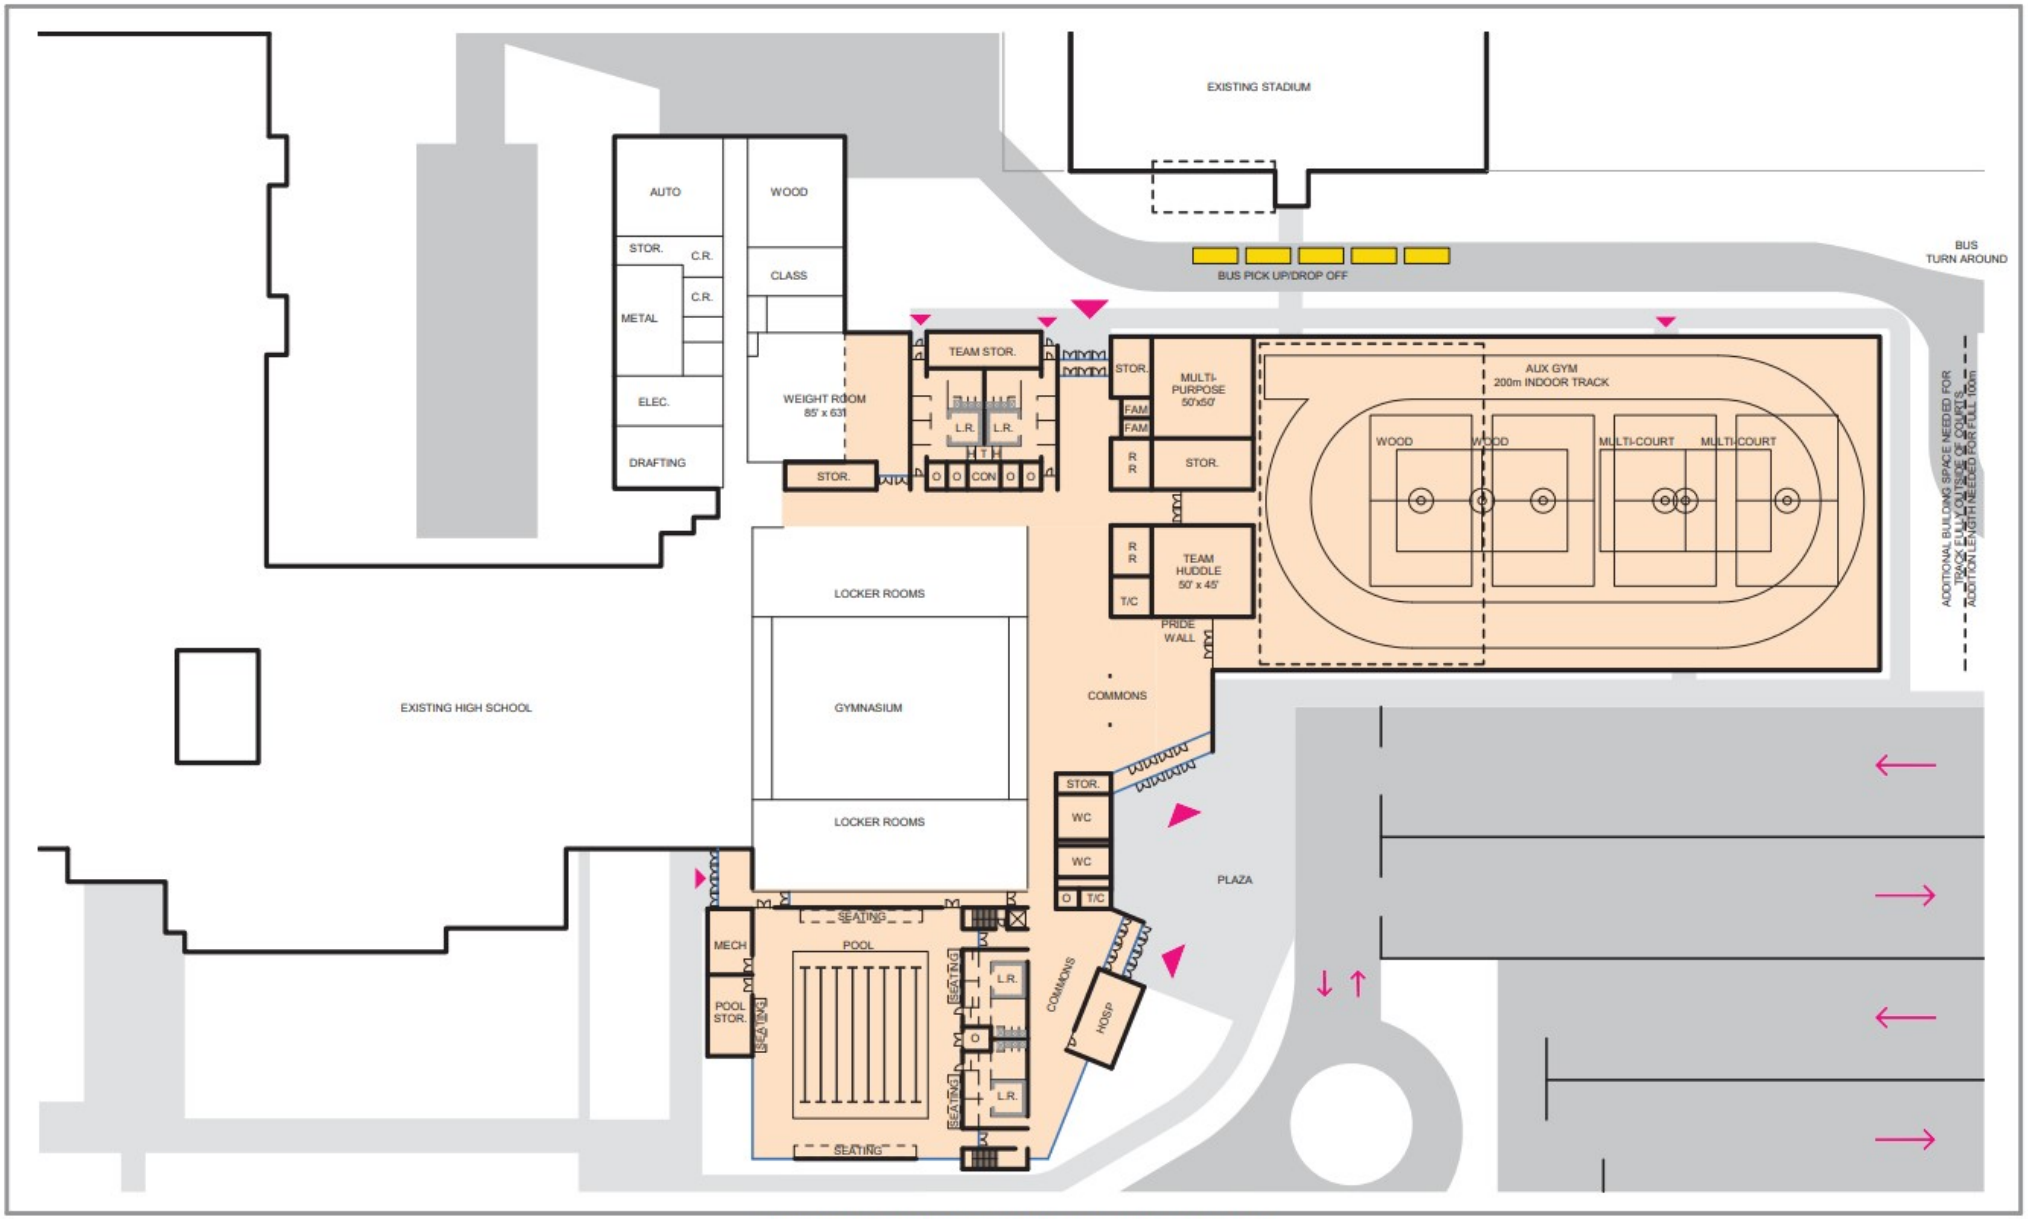

MASON CITY SCHOOLS - POOL/GYM FEASIBILITY STUDY

SCHEME B - FIELDHOUSE

PROJECT #19032 12/06/19 1 OF 3

BERGLAND + CRAM architecture | planning | interiors PRELIMINARY NOT FOR CONST.

COPYRIGHT 2019