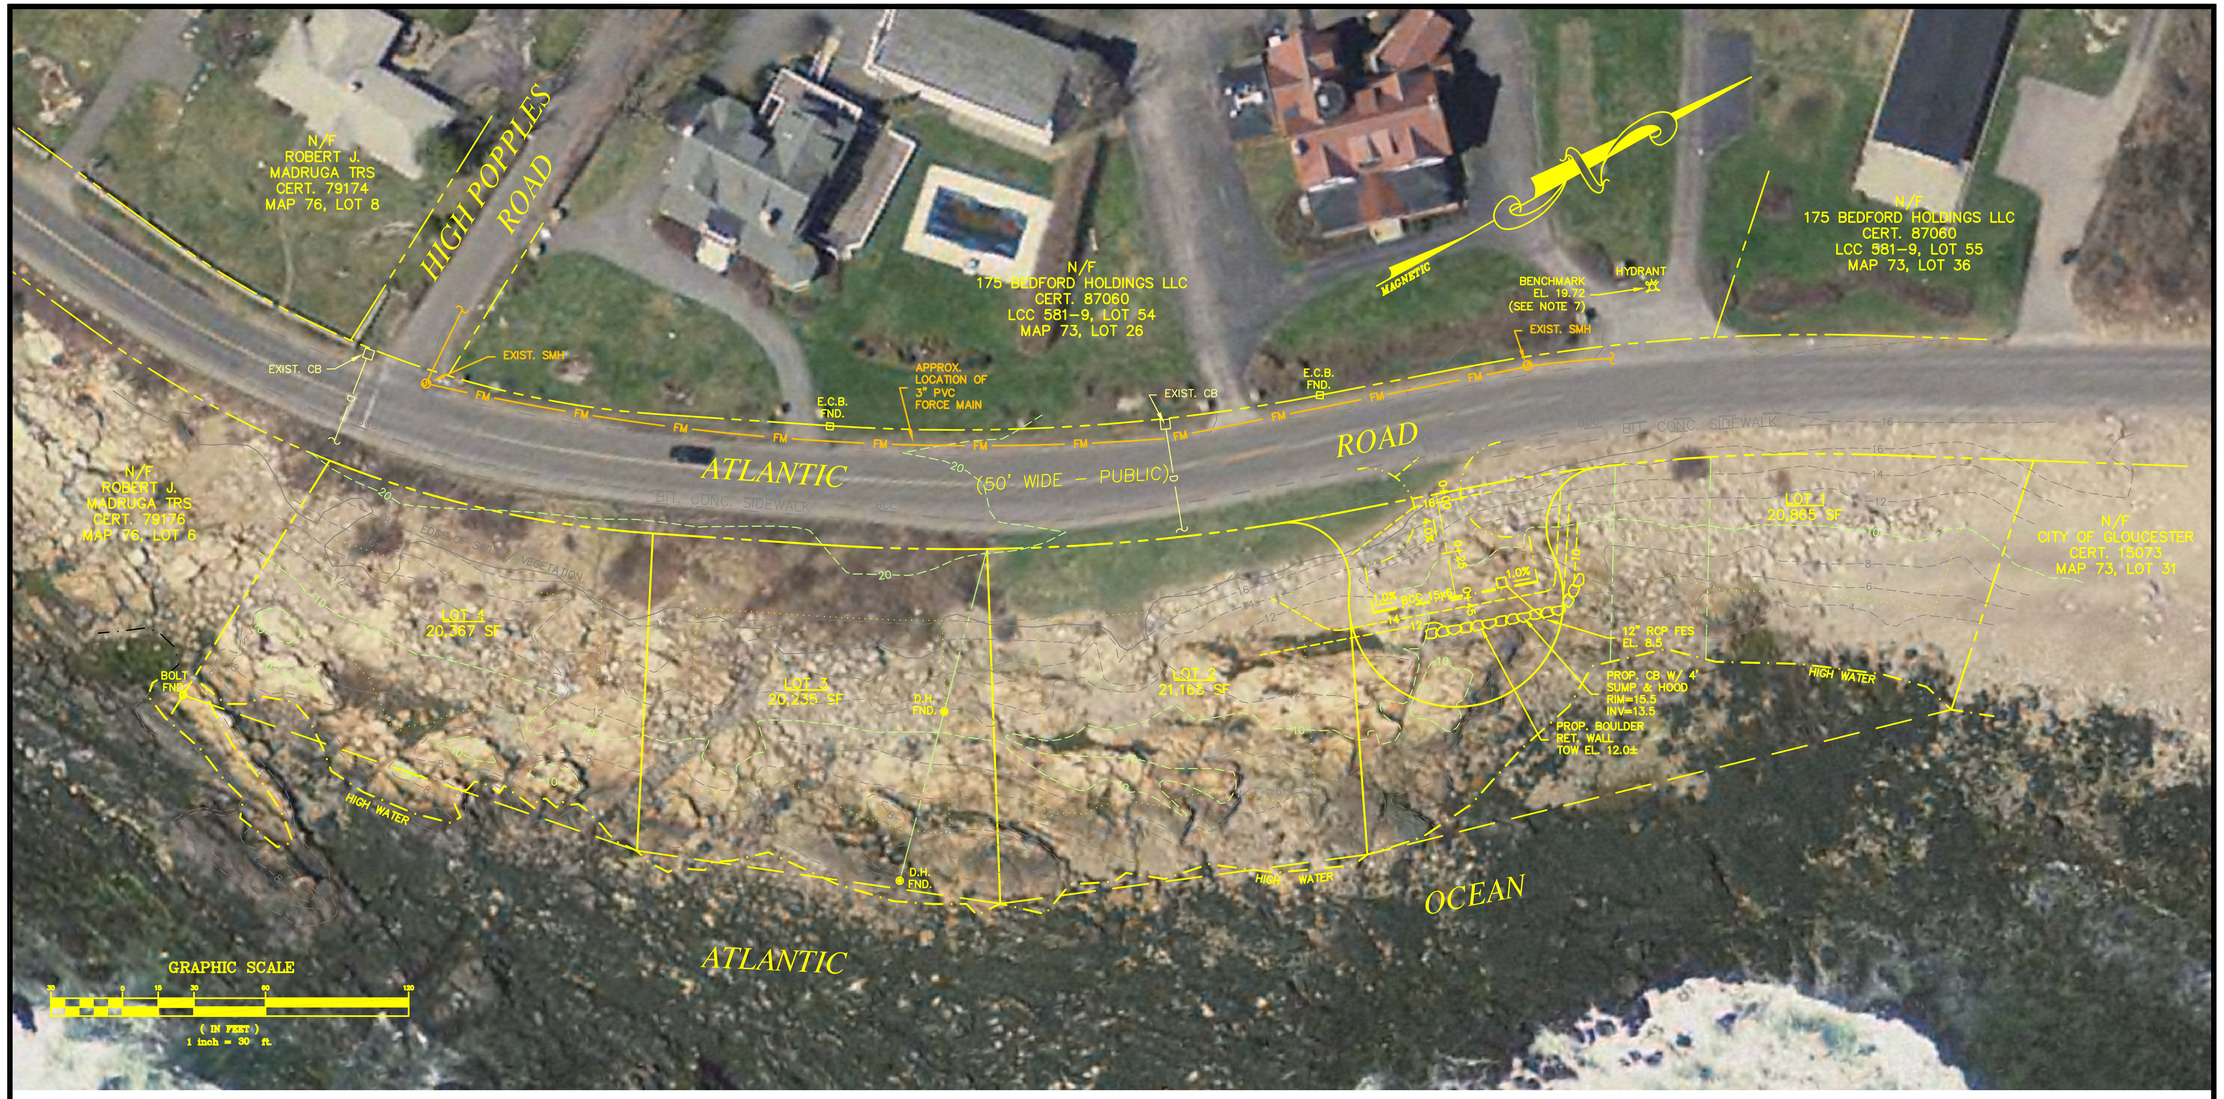

No.	Date	Description

Revisions

Griffin Engineering Group, LLC

495 Cabot Street, 2nd Floor
Beverly, MA 01915

Tel: 978-927-5111
Fax: 978-927-5103

CHERYL
SOONES
ATLANTIC
ROAD

AERIAL
PHOTOGRAPH

Scale: 1"=30'

Job No.:

File Name:

Date: 1/7/16

C-3

P:\Projects\Gloucester\Muller-AtlanticRd\dwg\Aerial.dwg, 1/8/2016 8:29:49 AM, Copyright Griffin Engineering