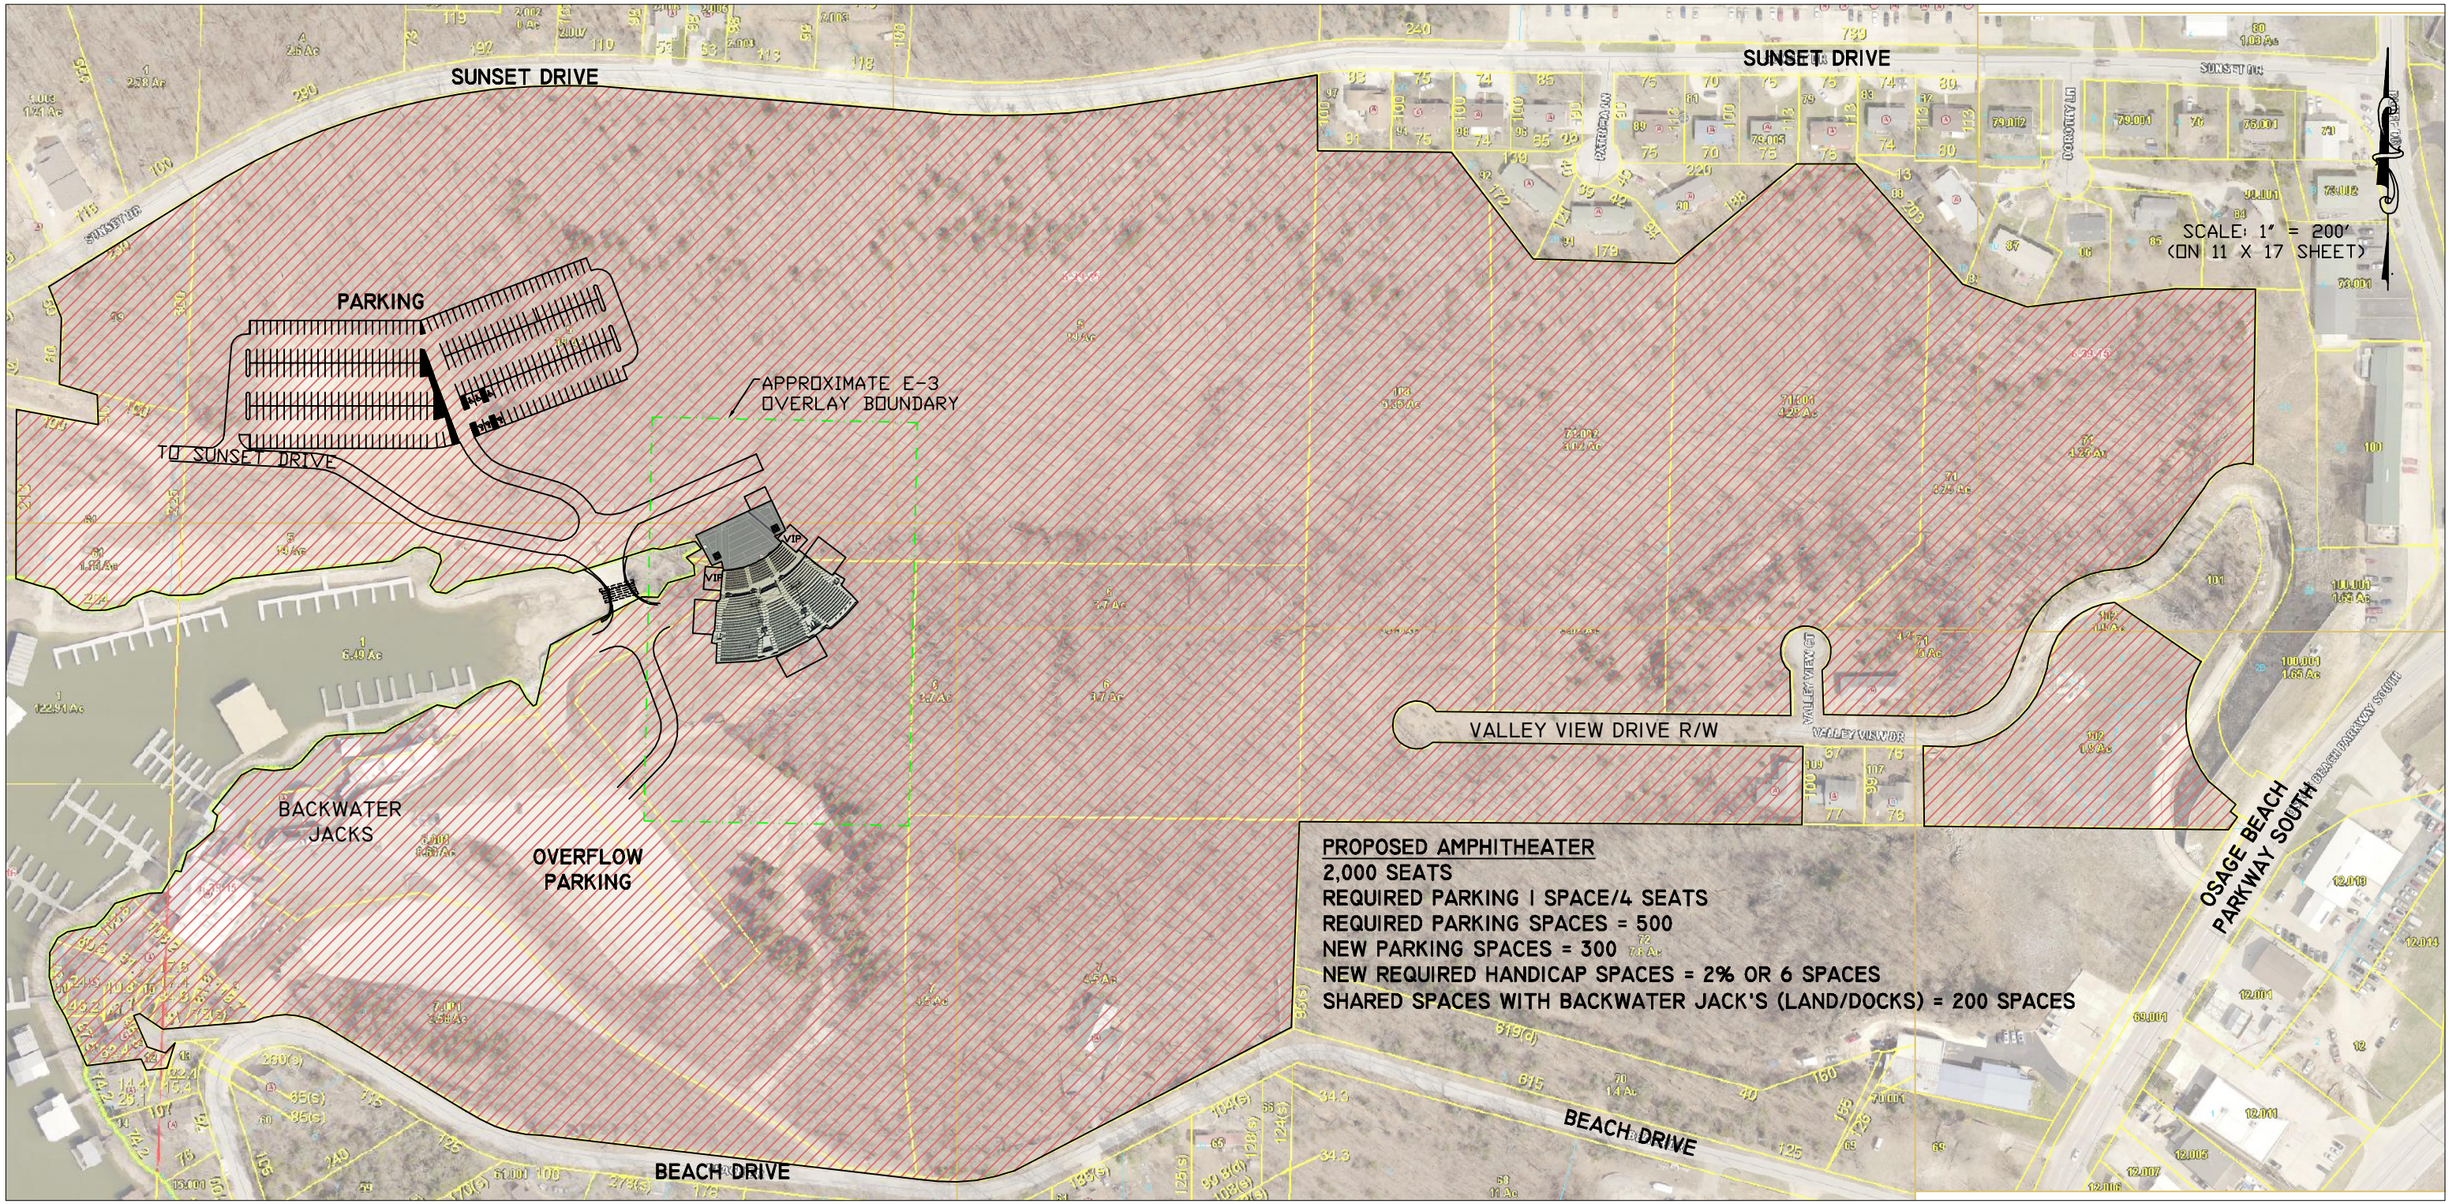


PROPERTY OWNED BY PREWITTS

AMPHITHEATER PRELIMINARY SITE PLAN

01/13/2020