Board of Trustees-University of Chicago

PLANTING PLAN FOR GROUNDS OF

YERKES OBSERVATORY

Scale 40'=1'
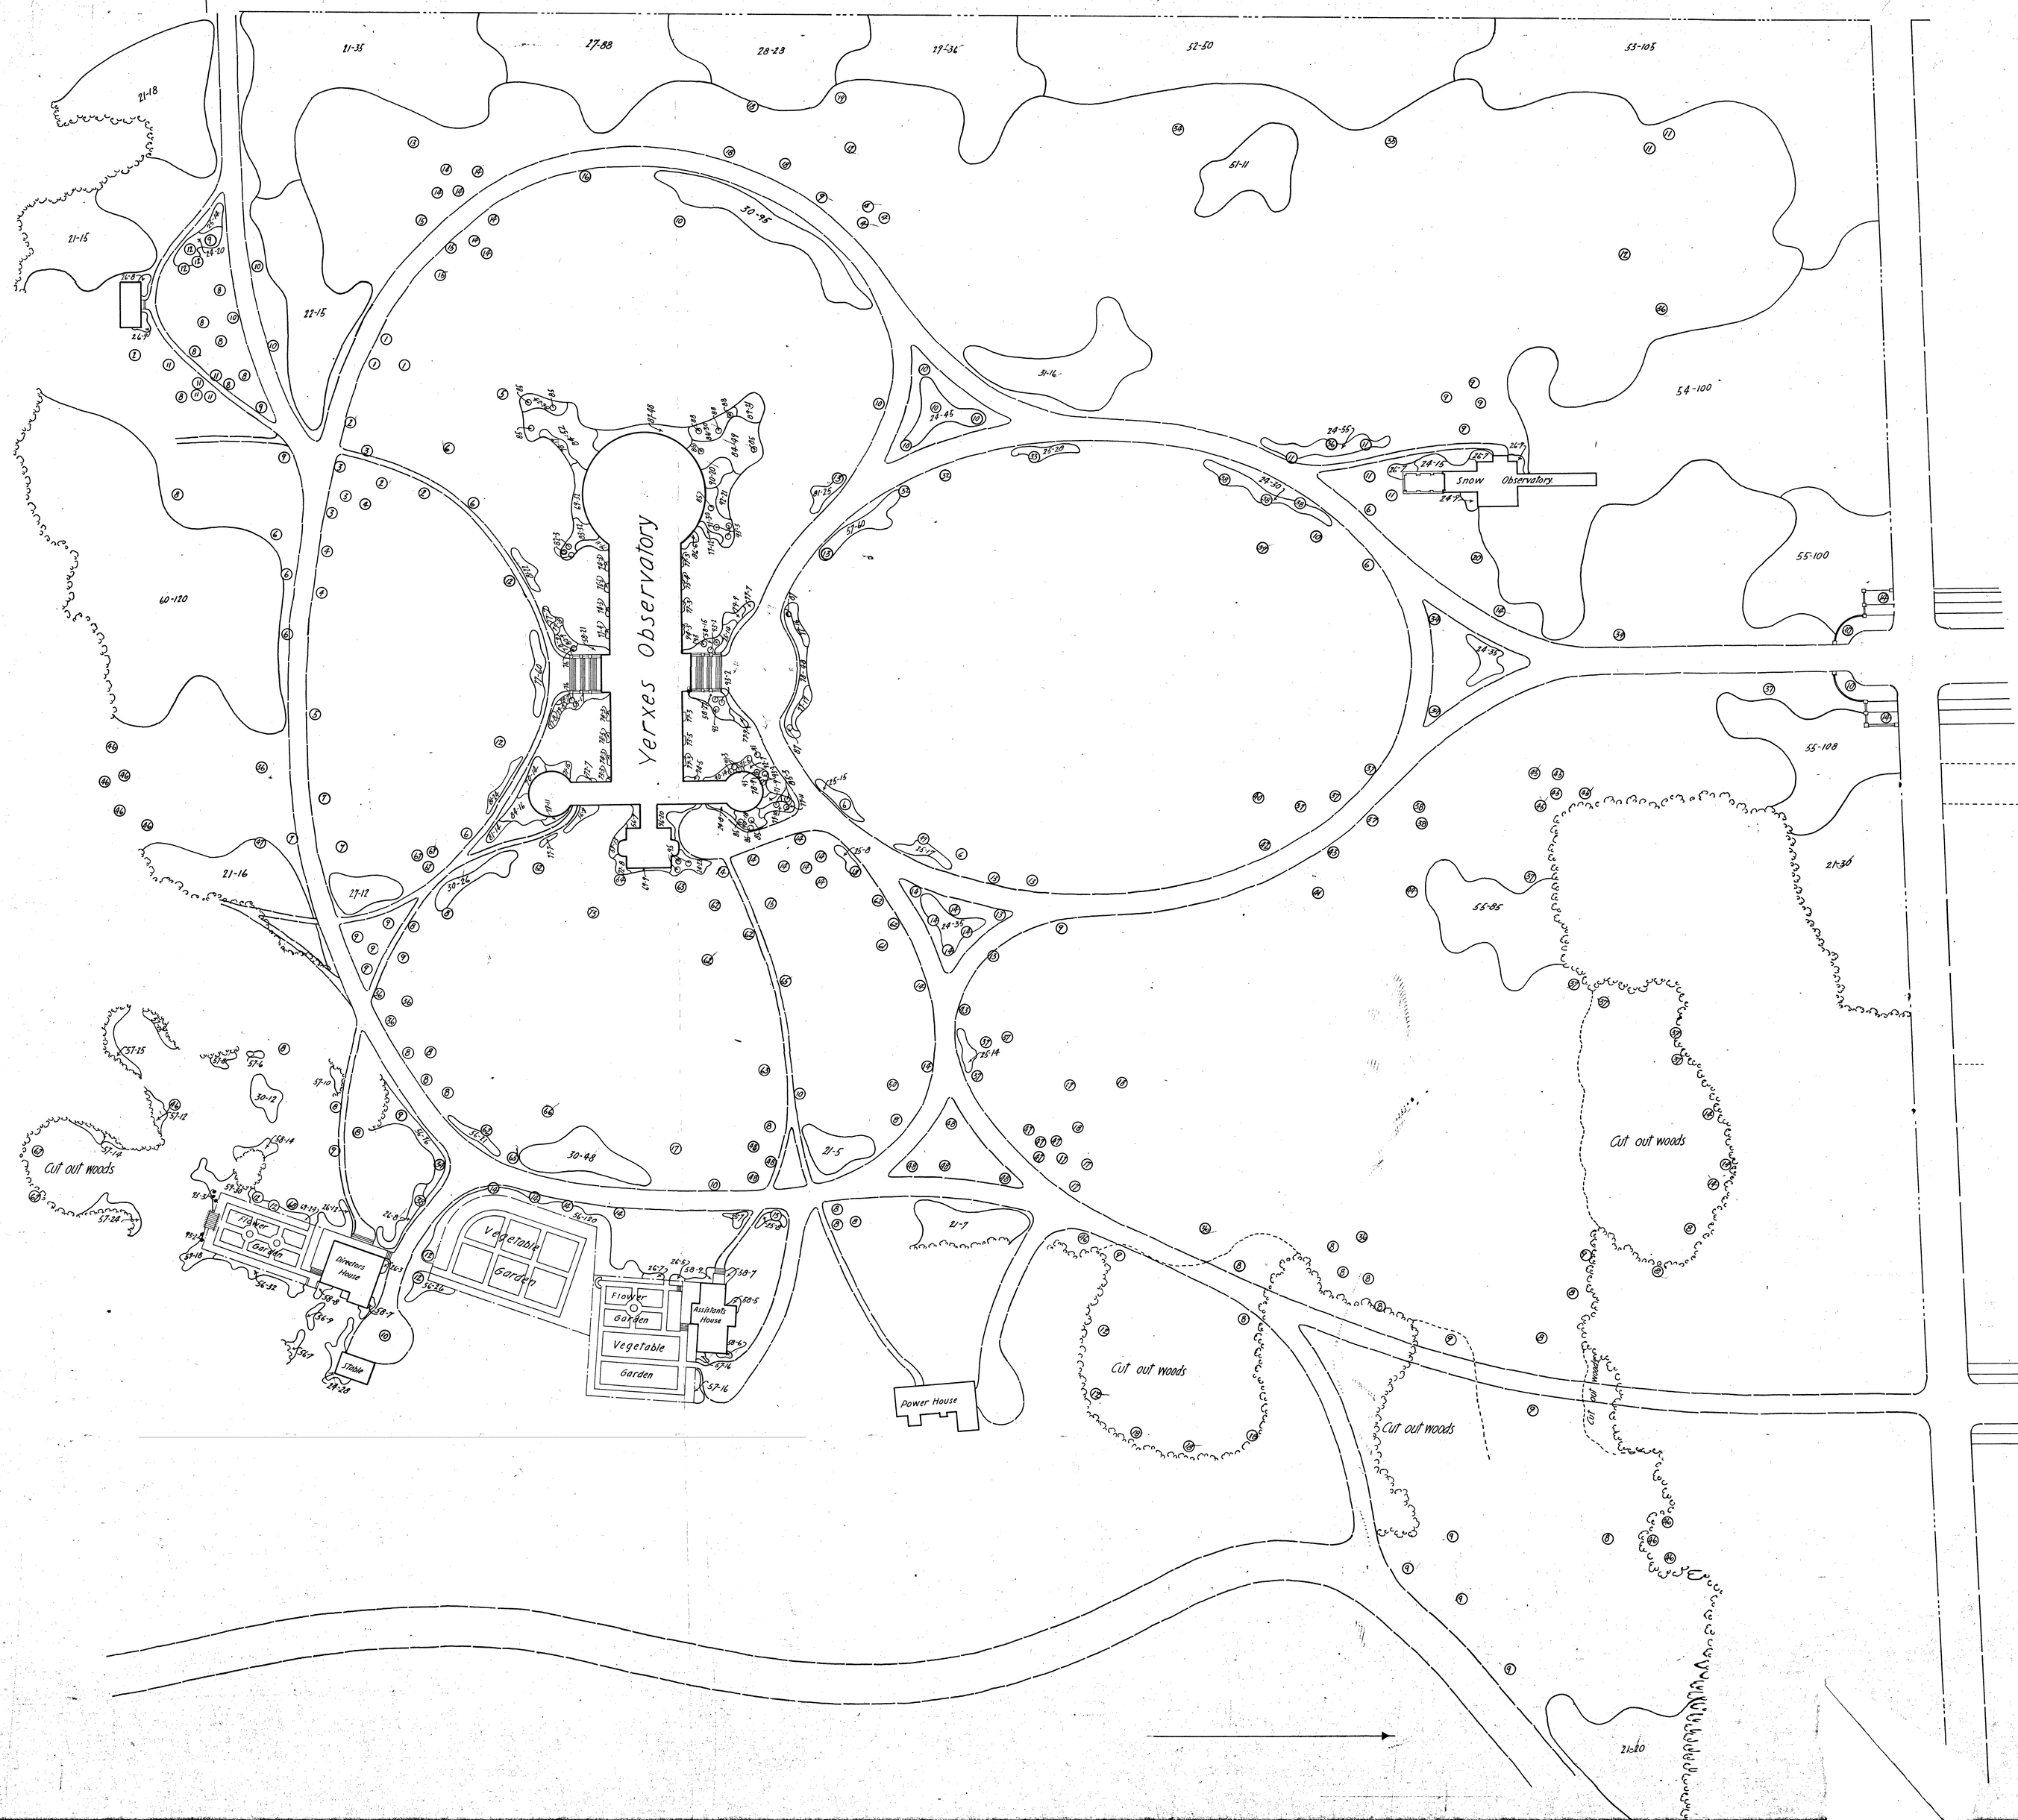
~ Olmsted Brothers. Landscape Architects. Brookline, Mass
March 3d 1906
3049-19