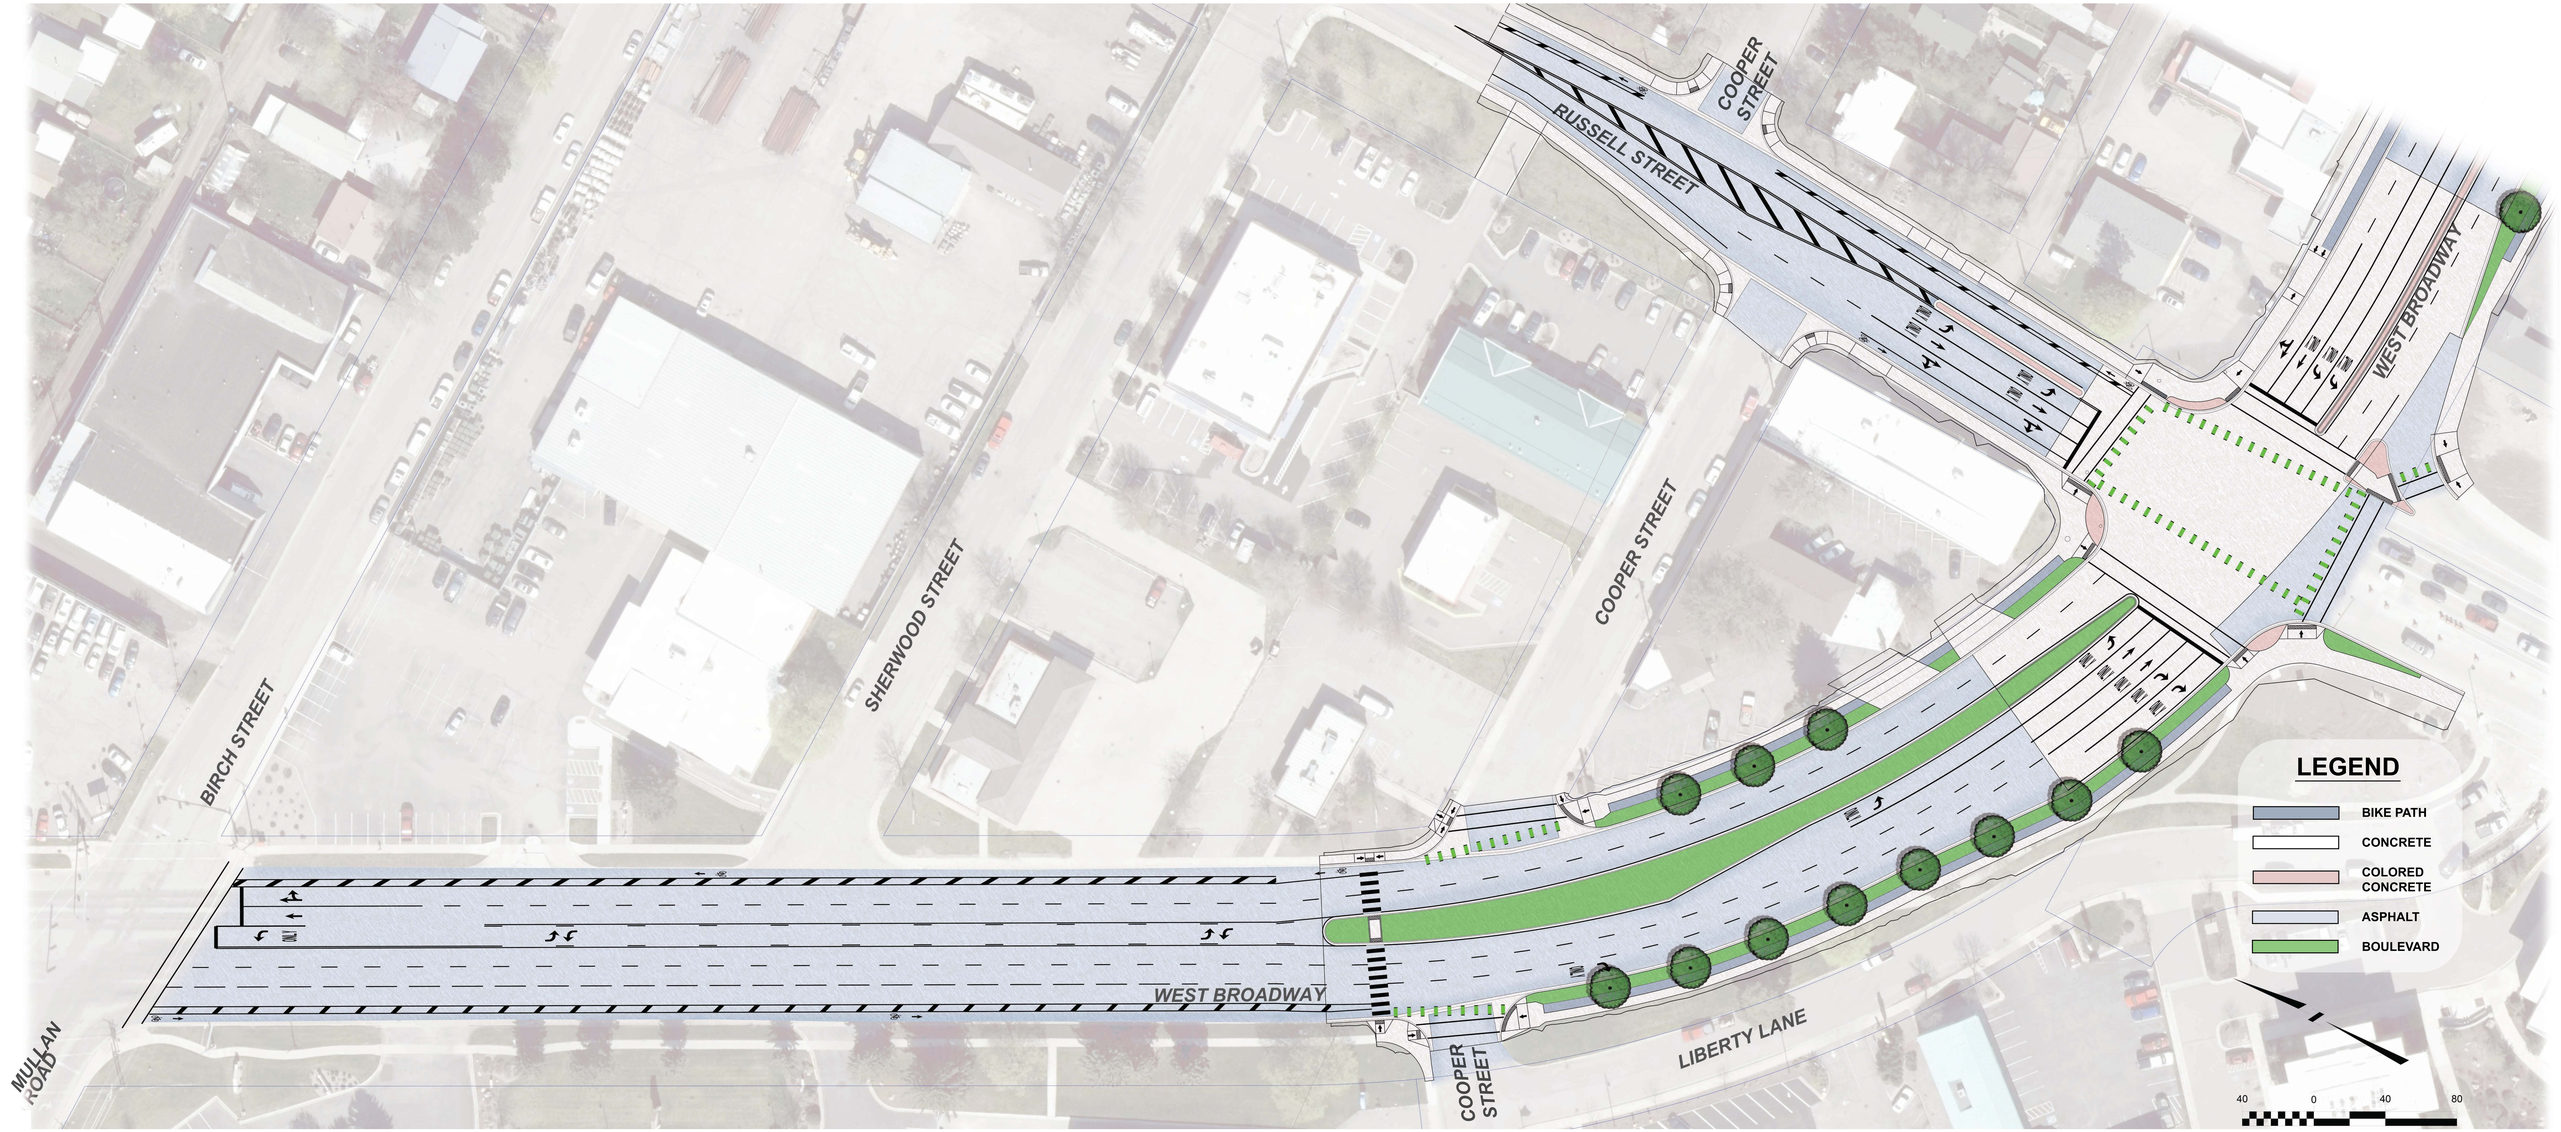

MONTANA Department of Transportation

MISSOULA

RUSSELL/ BROADWAY - MISSOULA

PRELIMINARY DESIGN

WGMGROUP