

- A- Remove Existing Manual Marquee, Channel Letters, and Mounting Structure - Dispose / Recycle Offsite - install new sign in existing location

Client to provide 120 volt electric to new sign location - Customer to Have Rubber Canopy Roof Repaired and Resealed after installation

- B- Replacement Overlay Cladding on Canopy Fascia - .063" Aluminum - custom bends and contour cuts - Eco Low VOC Automotive Grade Paint Finish - Exposed Viewable Rivets or Tech Screw Fasteners Painted to match - Visible Seams in material - Aluminum Angle Framework as needed to repair missing side fascia panels

- C- Replace all light bulb sockets with premium ceramic sockets - Replace all exposed under canopy lighting with Premium Clear LED bulbs - 3000K Warm White Color - **Quantity Approx. 205 Under Canopy, Approx. 300 Outside Trim TBD**

- D- Single Face Radius Curved Electronic Message Center (EMC/LED) - **American Brand EMC/LED** = Super High Resolution FULL COLOR LED's - Great vertical & horizontal viewing angles - LED Mods held in resin for exterior use - Built in photo cell sensor or manually adjust - Slim Line Aluminum Cabinet extrusion - primed and painted with automotive grade black paint finished - Software included - **LIFETIME High Speed Wireless Broadband Communication Included** - Ground rod / clap included on GSC installs - **Software Webinar Training included** - Back to be Painted Black
OPTION: Increase resolution from Super High Resolution to Extreme High Resolution - Yes ☐, No Thanks ☐
OPTION: Add Temp probe, (incl. 15' of cable) - Yes ☐, No Thanks ☐

- E- Open Face Channel Letters - 5" deep returns - welded aluminum construction - Eco Low VOC Automotive Grade Paint finish inside and out on all sides - Remote Mount Power Supplies - Low Voltage Clear LED exposed bulbs and sockets - 3000K Warm White Lighting - Rail Mount with 1/4" thick aluminum backer panel and base - 20' electrical whips located lower back of each letter - On/Off service switch located power supply enclosure - Enclosure to be painted black - 120v - **Amps ☐ TBD**

OPTION: Add Photocell - Yes ☐, or No Thanks ☐

- F- Custom Steel Angle Framework to hold EMC and Mount to Canopy - Steel Angle Rear Kickers for support as needed - aluminum cladding enclosure located below EMC to enclose bottom exposed portion - Steel Frame Primed and Painted with Premium DTM Exterior Grade paint - Cladding enclosure painted with Eco Low VOC Automotive Grade Paint to match canopy fascia and channel letters - Viewable fasteners - Visable Seams in material - Removable 1/2" Drop Forged/Cast Lifting Eye Bolts (Per section of cabinets)(qty 2 per section over 150 lbs)

OPTION: Add Extra UV Protecting Satin Clear Coat to all painted surfaces - Yes ☐, or No Thanks ☐

Pre-Assemble All In-house - Enhance ease of connecting all concealed electrical - 20' Electric Whip to be located at base of sign

Mounting Hardware - Commercial Silicone Sealant

Detailed Survey Needed to determine exact length of canopy, exact curve of canopy, what all is needed to replace missing cladding, mounting and electrical requirements on top of canopy, color match for Existing Red Color on building

Professional Installation



The quality of this layout does not determine the finished product. It is strictly intended for email and web purposes only. Actual colors and sizes may deviate.

© Copyright Green Sign Co., Inc.



This design should not to be shared with other companies
THIS ORIGINAL DESIGN IS THE EXCLUSIVE PROPERTY OF GREEN SIGN CO., INC. AND IS PROTECTED BY FEDERAL COPYRIGHT LAWS. ANY REPRODUCTION OR CONSTRUCTION SIMILAR TO THE ART EMBODIED HEREIN IS EXPRESSLY FORBIDDEN. SHOULD SUCH CONSTRUCTION OCCUR, GREEN SIGN CO., INC. will need compensated for the value of this design. Minimum of \$2,500 per design and or 50% of the manufacturing cost of the display shown, PLUS ALL COSTS OF COLLECTIONS INCLUDING REASONABLE ATTORNEYS FEES AND COURT COST AS COMPENSATION FOR THE TIME AND EFFORT IN CREATING EACH INDIVIDUAL DESIGN. *LANDSCAPING and or Electric to site NOT INCLUDED

Existing Sign




Color Specs

- Canopy Cladding =**
SW6594 Poinsettia - TBD
- Open Face Channel Letters =**
Exterior - SW6594 Poinsettia - TBD
Interior - White
- Bulbs =**
Clear LED Warm White 3000K
- Electronic Message Center =**
Full Color RGB
Cabinet / Framework - Black
- EMC Bottom Cladding Filler =**
SW6594 Poinsettia - TBD


Customer
Indiana Theater
Contact
Brian Kooistra
Sales Rep:
Keri
Date
12.7.22rb
Rev#

Saved As
Cust>Indiana Theater>Preliminary>GSC 300 600 600E 750 Series Marquee Update

Recommend Simulated View

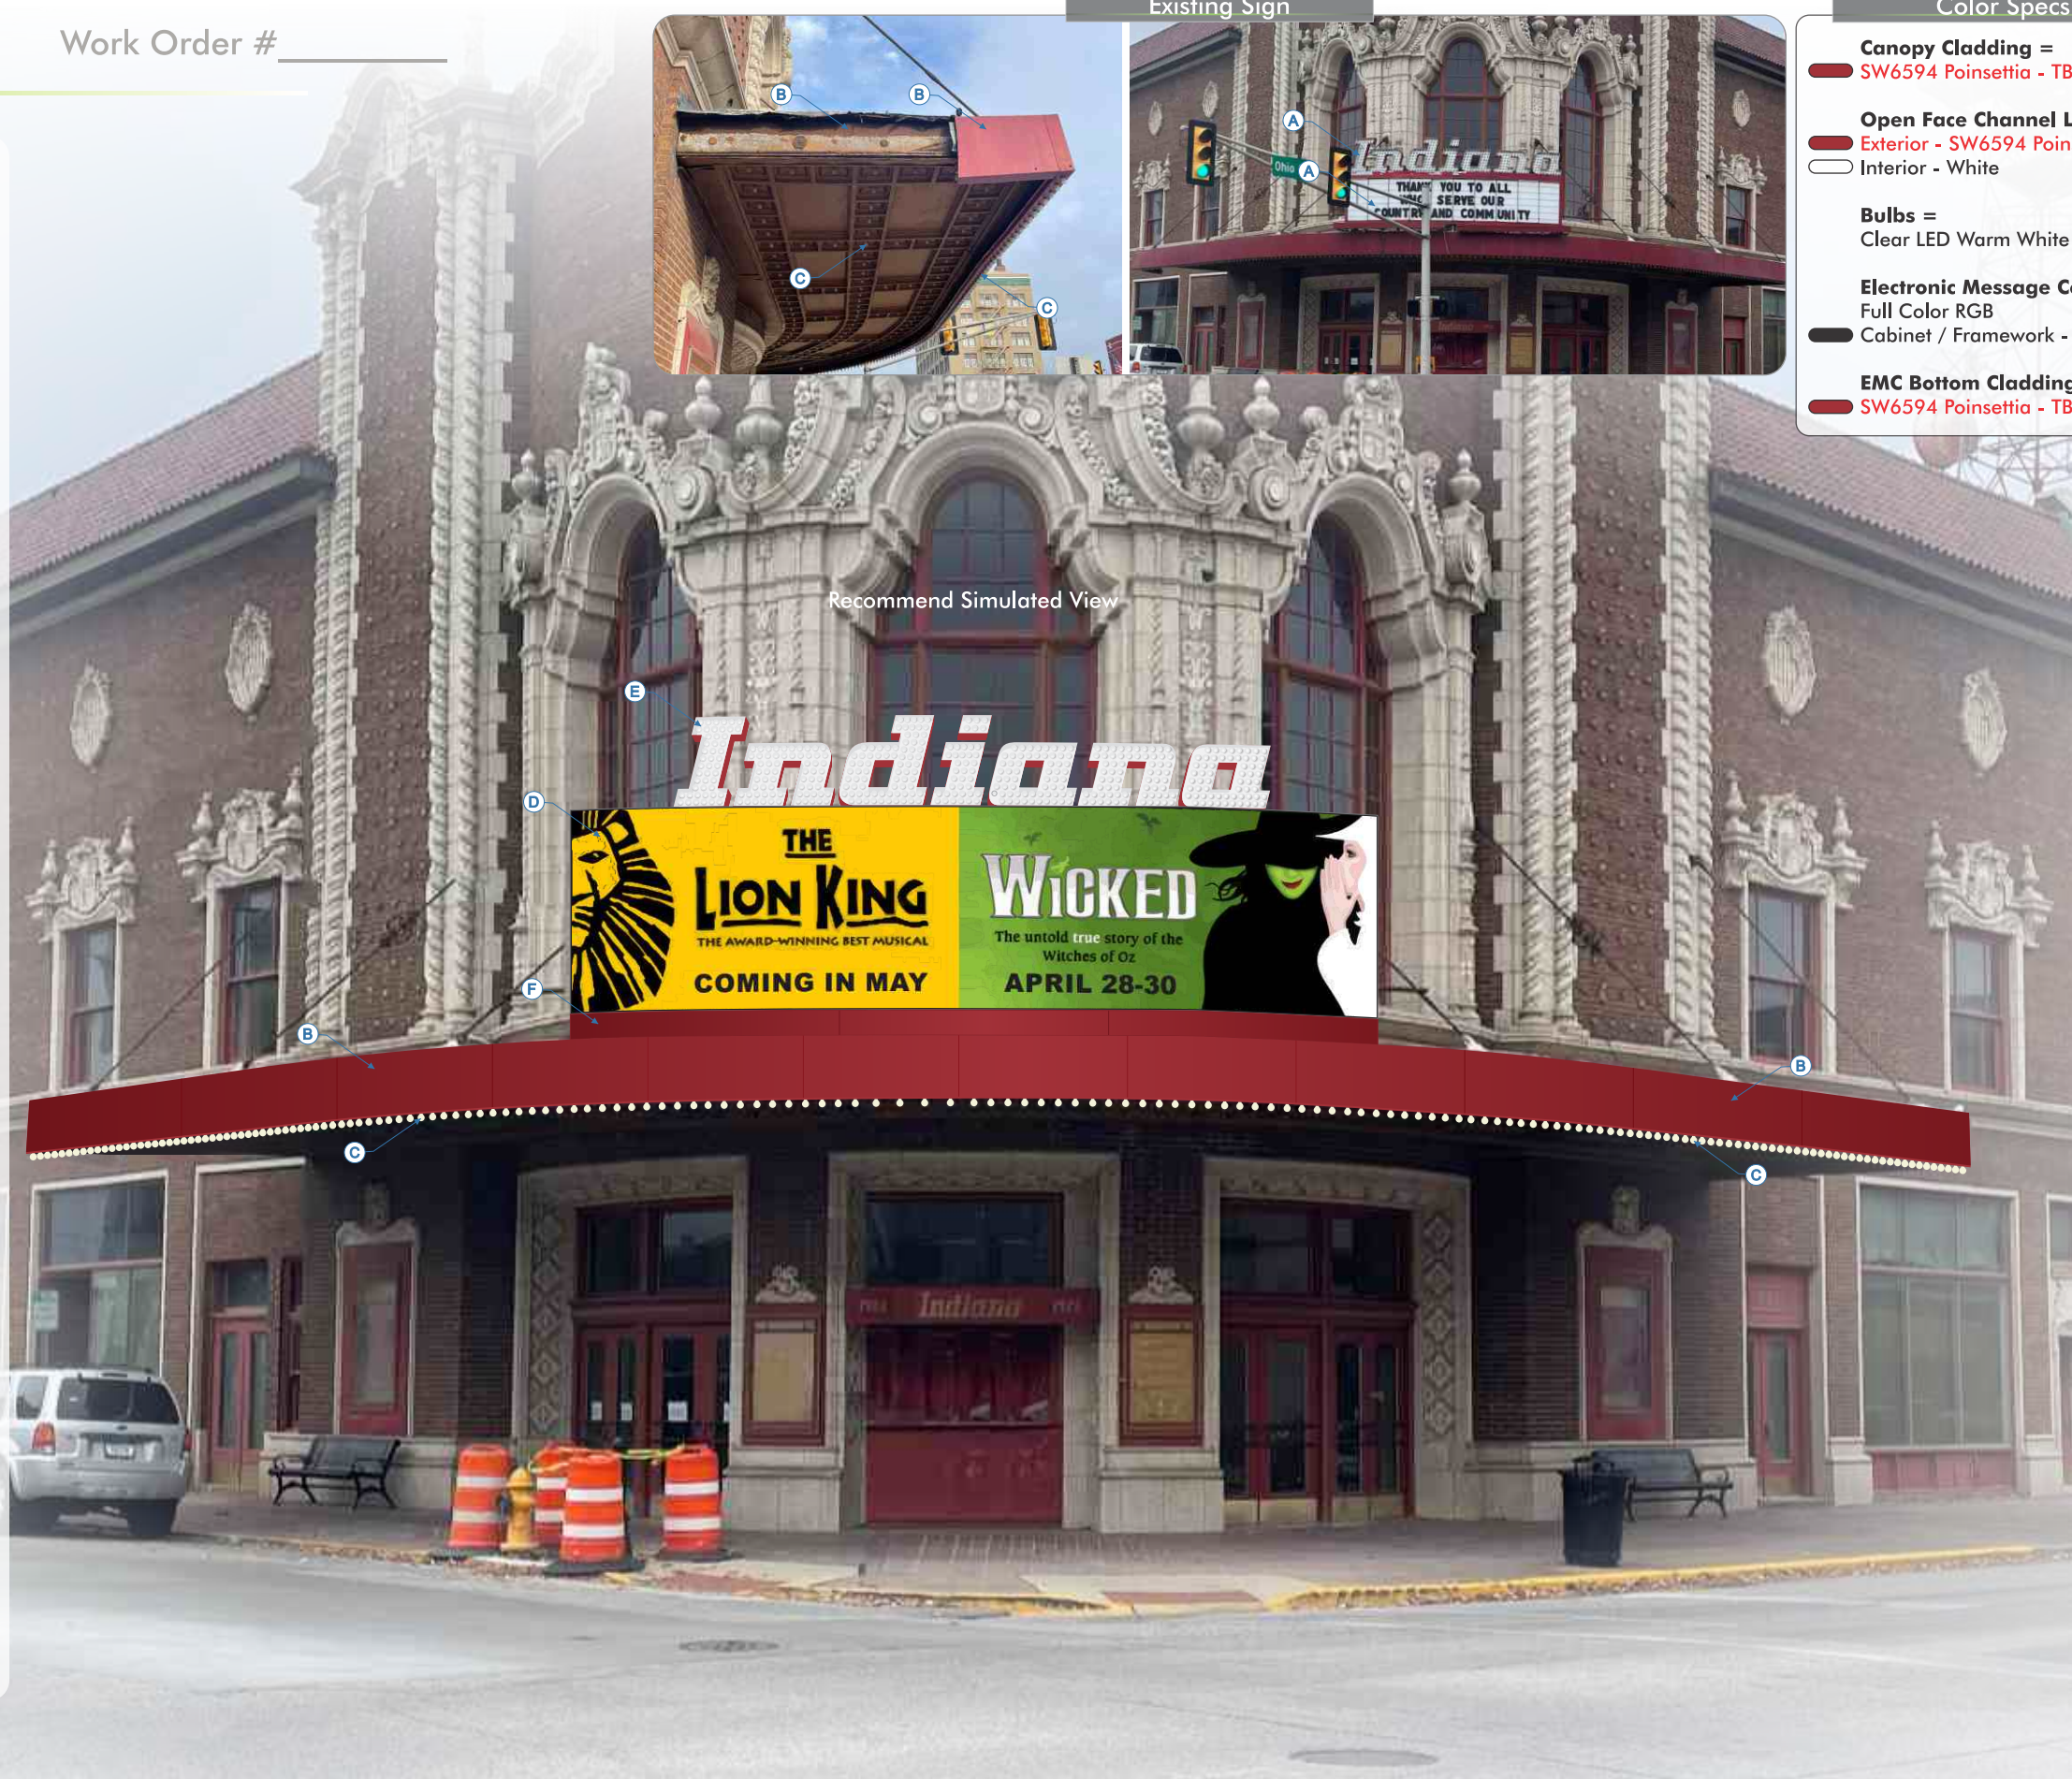

Side View

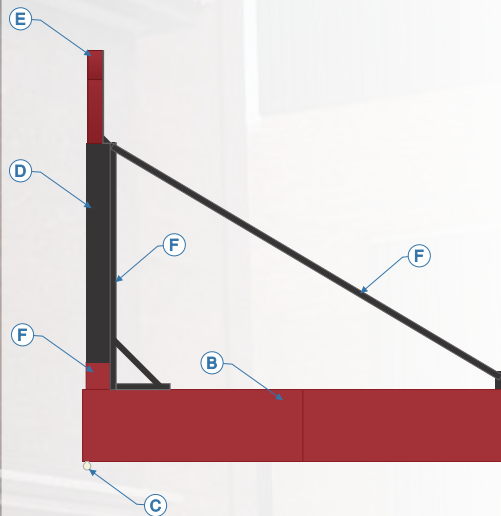

Customer to Cone Off Area Day Before GSC Install. Minimum of 6 Parking Spots

Approval

PLEASE PROOF READ CAREFULLY
THE CUSTOMER IS RESPONSIBLE FOR
ANY ERRORS AFTER THE APPROVAL PROCESS

Name _____

Date _____



800.900.2100

Job Information

Customer
Indiana Theater
Contact
Brian Kooistra
Sales Rep:
Keri
Date
12.7.22rb
Rev#

Saved As
Cust>Indiana
Theater>Preliminary>GSC 300 600
600E 750 Series Marquee Update

Approx. Simulated Night View

Recommend Simulated View



The quality of this layout does not determine the finished product. It is strictly intended for email and web purposes only. Actual colors and sizes may deviate. © Copyright Green Sign Co., Inc.

SUPPORTING
AMERICAN
COMMERCE
SINCE 1971

This design should not to be shared with other companies

THIS ORIGINAL DESIGN IS THE EXCLUSIVE PROPERTY OF GREEN SIGN CO., INC. AND IS PROTECTED

BY FEDERAL COPYRIGHT LAWS. ANY REPRODUCTION OR CONSTRUCTION SIMILAR TO THE ART EMBODIED HEREIN IS EXPRESSLY FORBIDDEN. SHOULD SUCH CONSTRUCTION OCCUR, GREEN SIGN CO., INC. will need compensated for the value of this design. Minimum of \$2,500 per design and or 50% of the manufacturing cost of the display shown, PLUS ALL COSTS OF COLLECTIONS INCLUDING REASONABLE ATTORNEYS FEES AND COURT COST AS COMPENSATION FOR THE TIME AND EFFORT IN CREATING EACH INDIVIDUAL DESIGN. *LANDSCAPING and or Electric to site NOT INCLUDED



Approval

PLEASE PROOF READ CAREFULLY
THE CUSTOMER IS RESPONSIBLE FOR
ANY ERRORS AFTER THE APPROVAL PROCESS


Name _____

Date _____

Job Information

Customer
Indiana Theater
Contact
Brian Kooistra
Sales Rep:
Keri
Date
12.7.22rb
Rev#

Saved As
Cust>Indiana
Theater>Preliminary>GSC 300 600
600E 750 Series Marquee Update

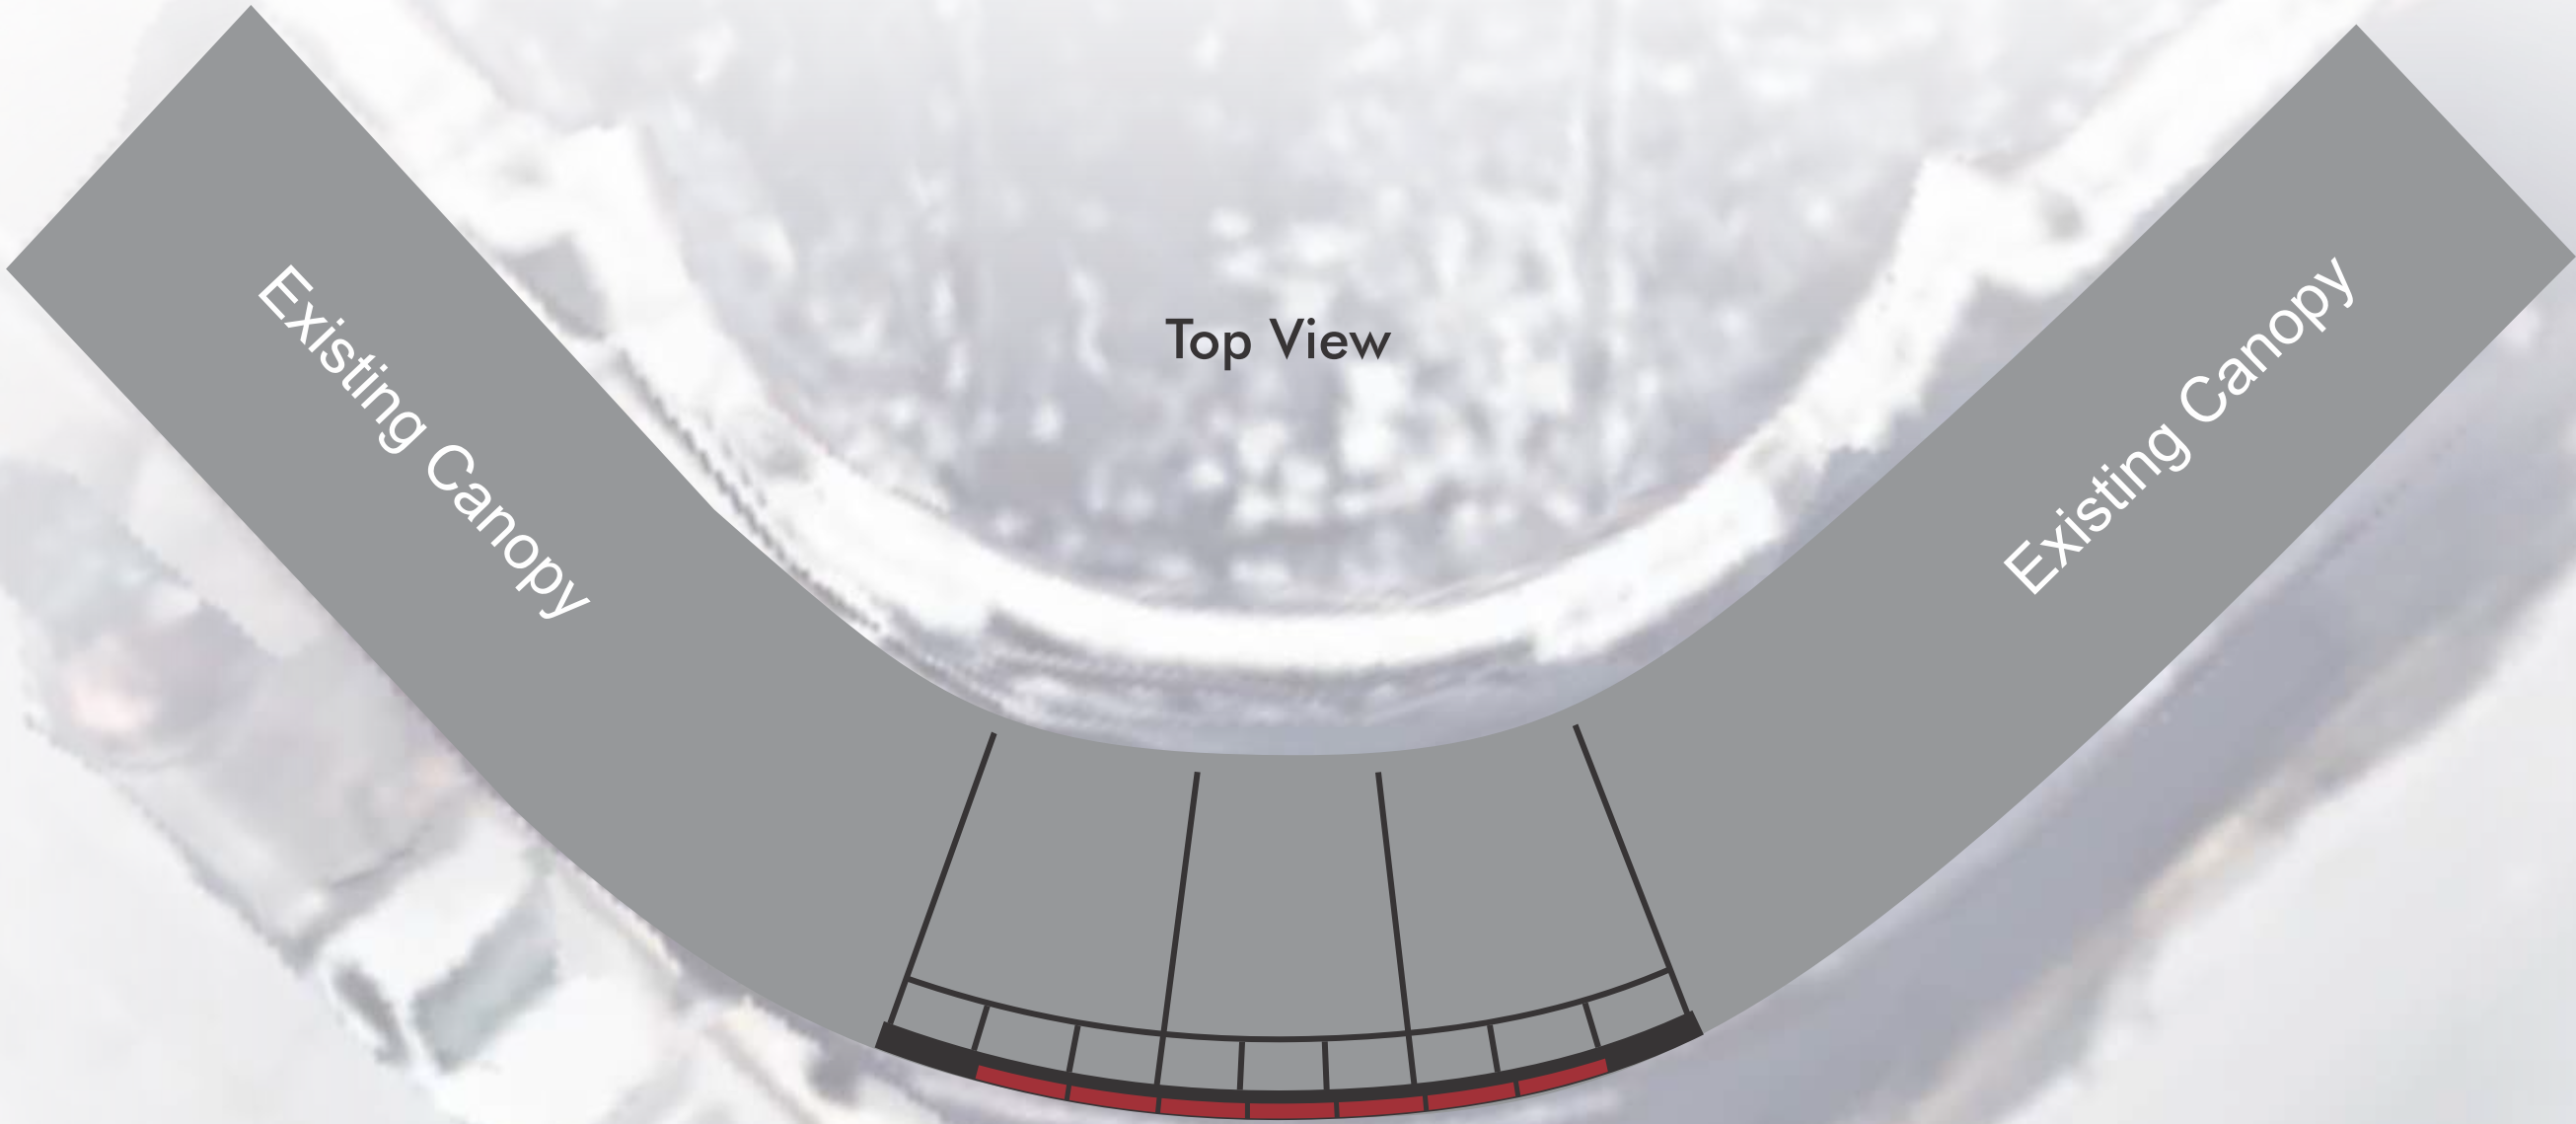

The quality of this layout does not determine the finished product. It is strictly intended for email and web purposes only. Actual colors and sizes may deviate. © Copyright Green Sign Co., Inc.